


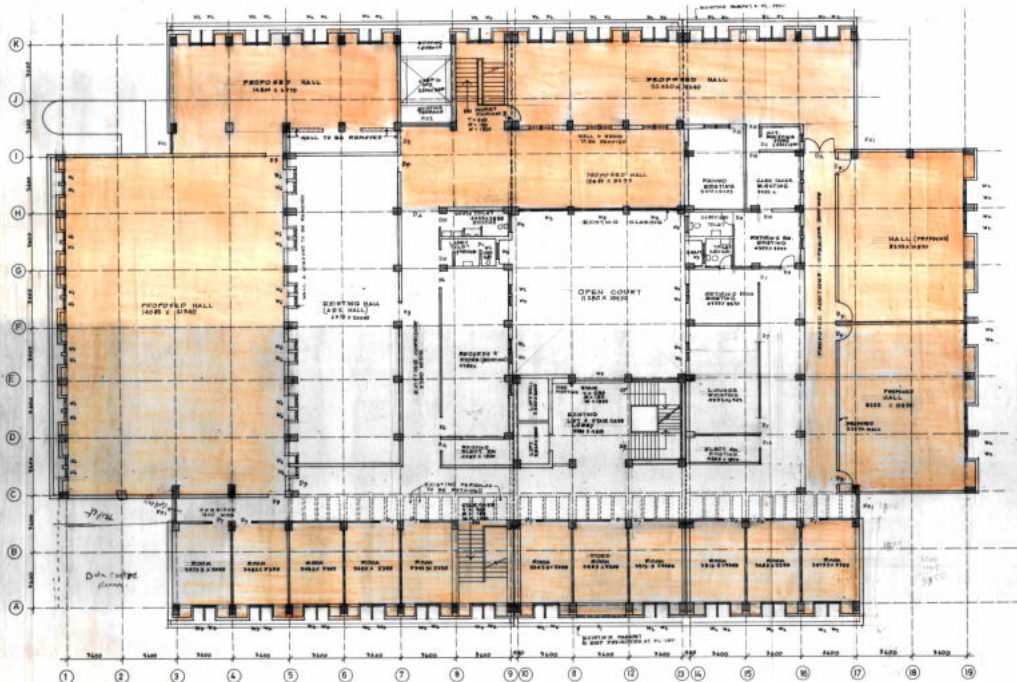

ALL DIMENSIONS ARE IN FEET
ALL LEVELS ARE IN METERS

EXISTING WORK
WORK TO BE REMOVED
PROPOSED WORK

OWNER'S SIGNATURE ARCHITECT'S SIGNATURE

GOVT. OF INDIA
MINISTRY OF POWER
CENTRAL ELECTRICITY AUTHORITY
NORTHERN REGIONAL ELECTRICITY BOARD
NEW DELHI

B.R.R.
18-A, KATWARIA
SARAI
NEW DELHI-20005
ADDITIONS & ALTERATIONS FOR
EXISTING AND OFFICE BUILDING
ON 1st FLOOR ADDITIONAL
FLOOR PLAN
THIRD FLOOR PLAN
DRAWING NO. NRE/SP/001 SCALE 1:100

SUBMITTED TO
LOCAL BODY
DRAWN CHECKED BY ARCHITECT

