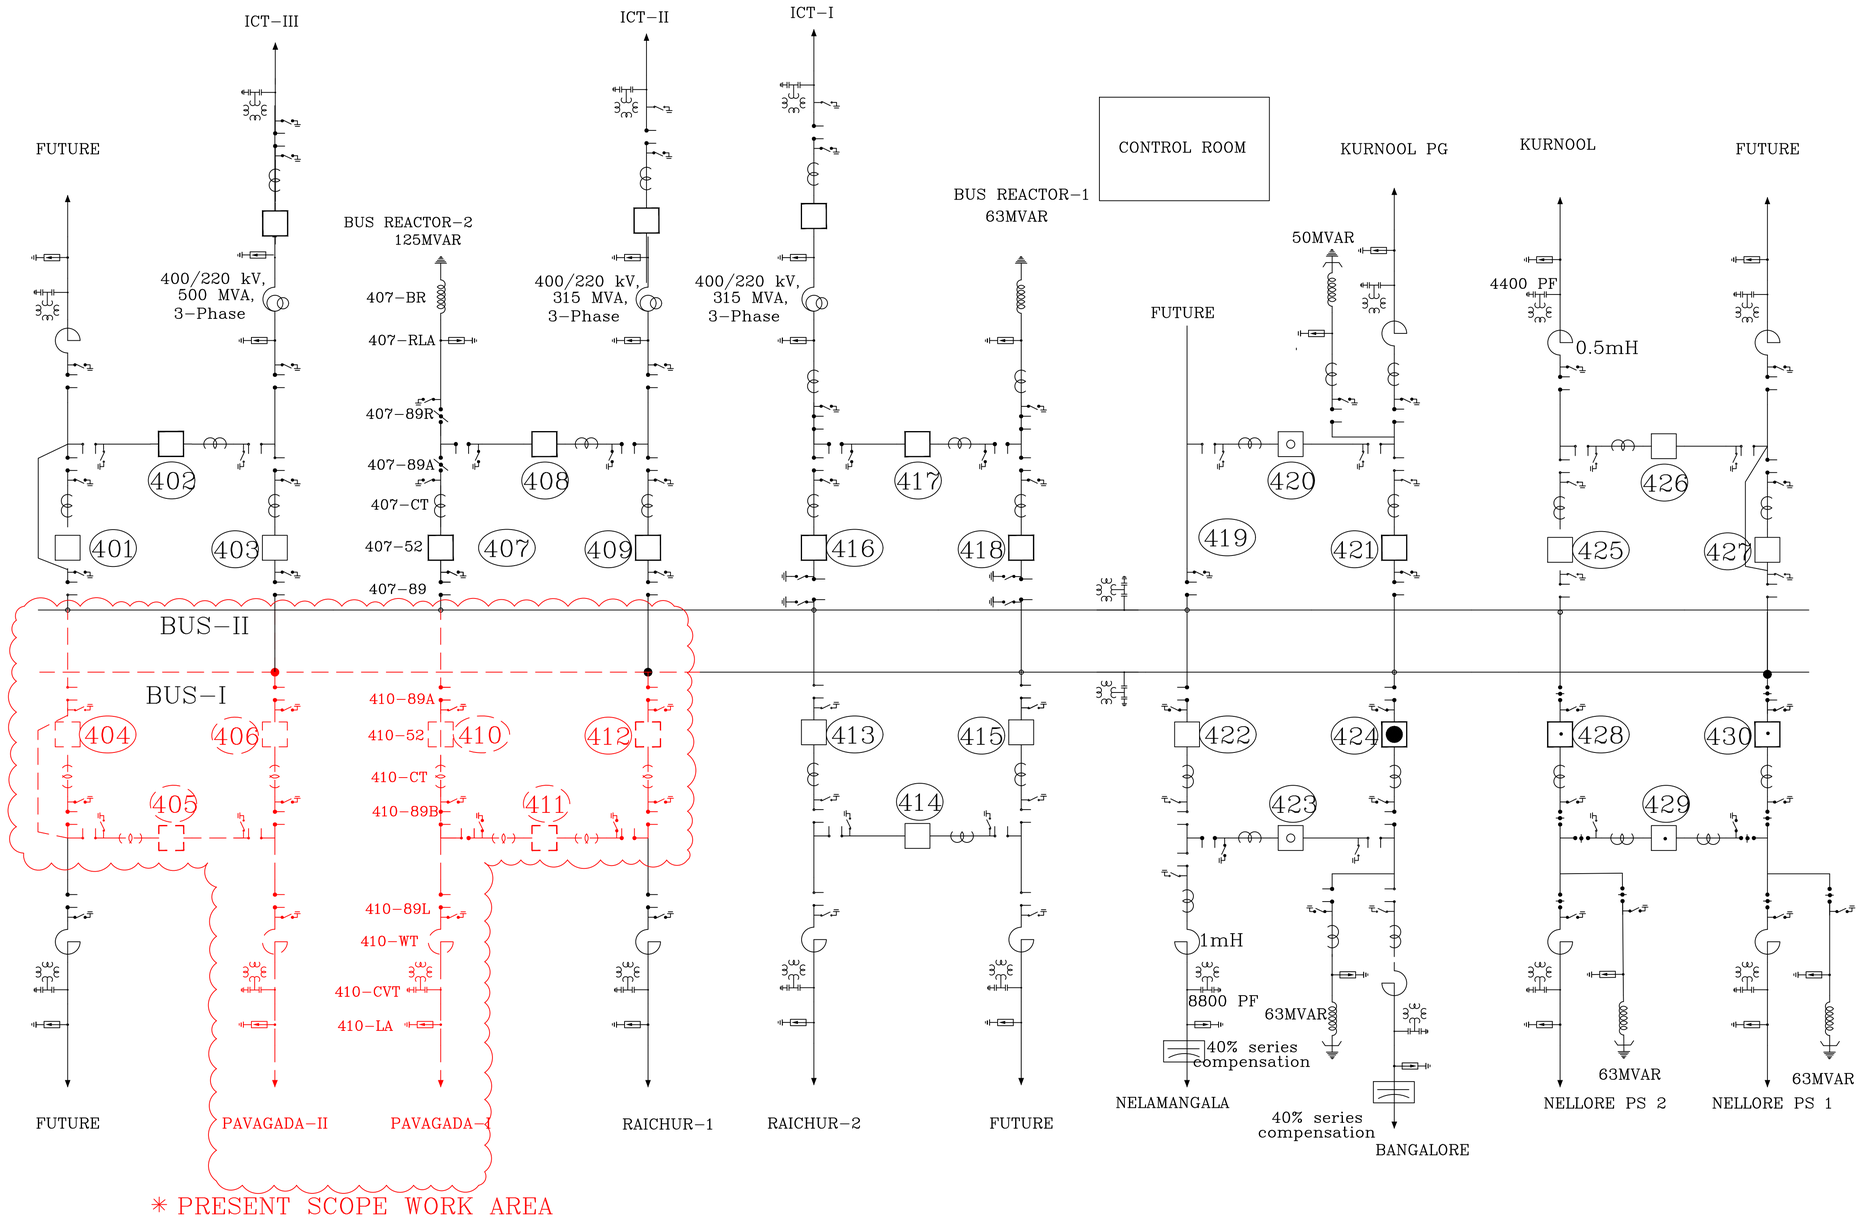



* PRESENT SCOPE WORK AREA

## LEGEND:

- PRESENT SCOPE
- EXISTING/FUTURE SCOPE

* WORKS ENVISAGED IN PRESENT SCOPE

1. 406 & 410 BAY LINE GANTRY PILOT INSULATOR STRINGS ALONG WITH HARDWARE FITTINGS TO BE REPLACED.
2. 406 & 410 BAY LINE SIDE INSULATOR STRINGS ALONG WITH HARDWARE FITTINGS FOR LINE TERMINATION SHALL BE IN PRESENT SCOPE. THE ERECTION OF THE SAME SHALL BE DONE BY ASSOCIATED TL CONTRACTOR.
3. 406 & 410 BAY LINE SIDE EXISTING TWIN CONDUCTOR DROPPERS TO BE REPLACED ALONG WITH SUITABLE CLAMPS & CONNECTORS.

FOR TENDER PURPOSE ONLY

POWER GRID CORPORATION OF INDIA LIMITED
(A Government of India Enterprise)

PROJECT: Upgradation of bay equipment at Gooty end – "Reconductoring of Gooty-Tumkur (Pavagada) 400kV D/c line with HTLS conductor"

TITLE : SINGLE LINE DIAGRAM – 400kV GOOTY SUBSTATION

DRAWING NO. C/ENGG/GOOTY_EXTN/SLD

REV.0