
"WARNING: THIS IS PROPRIETARY ITEM AND DESIGN RIGHT IS STRICTLY RESERVED WITH POWERGRID. UNDER NO CIRCUMSTANCES THIS DRAWING SHALL BE USED BY ANYBODY WITHOUT PRIOR PERMISSION FROM POWERGRID IN WRITING"


NOTES:-

1. ALL DIMENSIONS ARE IN MM.
2. DO NOT SCALE THE DRAWING FOLLOW WRITTEN DIMENSIONS ONLY.
3. ALL DIMENSIONS SHALL BE CHECKED PRIOR TO EXECUTION OF THE WORK.
4. BRICKS OF CLASS AS SPECIFIED IN TS SHALL BE USED IN BRICK MASONRY.
5. ANY DISCREPANCY IN DRAWING TO BE BROUGHT TO THE NOTICE OF SITE INCHARGE PRIOR TO EXECUTION.

SCHEDULE OF OPENINGS				
SR. NO.	TYPE	SIZE	NOS.	DESCRIPTION
01	D1	1500X2100	02	FLUSH DOOR
02	W1	2250X1650	04	STEEL WINDOW AS PER BOQ.
03	RS1	2700X5500	01	ROLLING SHUTTER

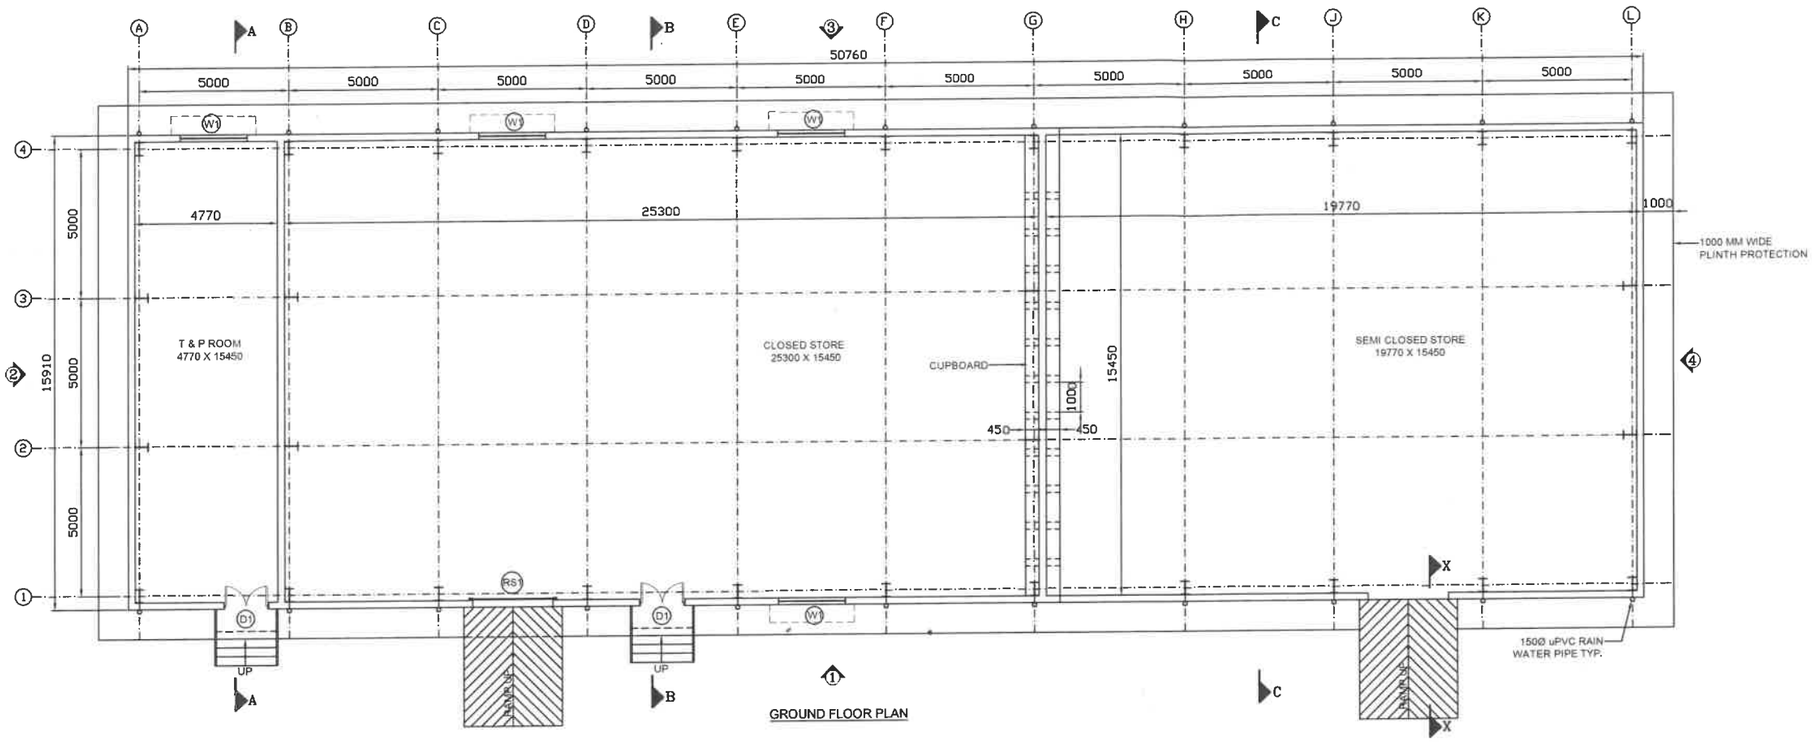

GROUND FLOOR PLAN

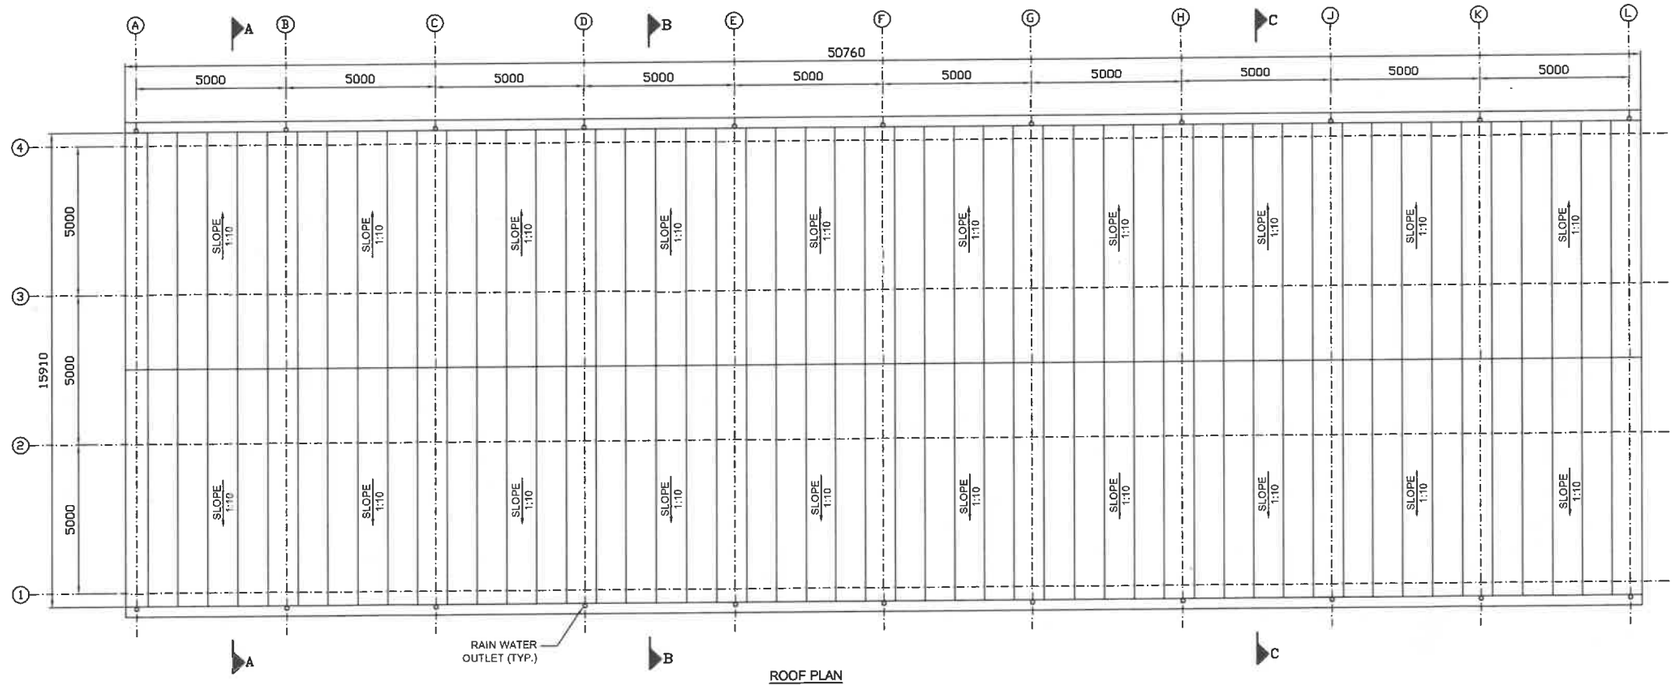

ROOF PLAN

RELEASED FOR TENDER

POWERGRID

PROJECT:
STANDARD CLOSED AND SEMI CLOSED STORE YARD FOR 765/400kV GIS.


TITLE:
PLAN ELEVATION AND SECTION FOR CLOSED AND SEMI CLOSED STORE YARD.

PREP.	REVD.	REVD.	APPD.	DATE
	24/3/26			24/03/2026


DRAWING NO:
C/ENGG/CLOSED & SEMI CLOSED STORE/765/400kV GIS/01.

SCALE	REVISION
N.T.S.	01
Sheet 1 OF 2	SIZE A1


"WARNING: THIS IS PROPRIETARY ITEM AND DESIGN RIGHT IS STRICTLY RESERVED WITH POWERGRID. UNDER NO CIRCUMSTANCES THIS DRAWING SHALL BE USED BY ANYBODY WITHOUT PRIOR PERMISSION FROM POWERGRID IN WRITING"

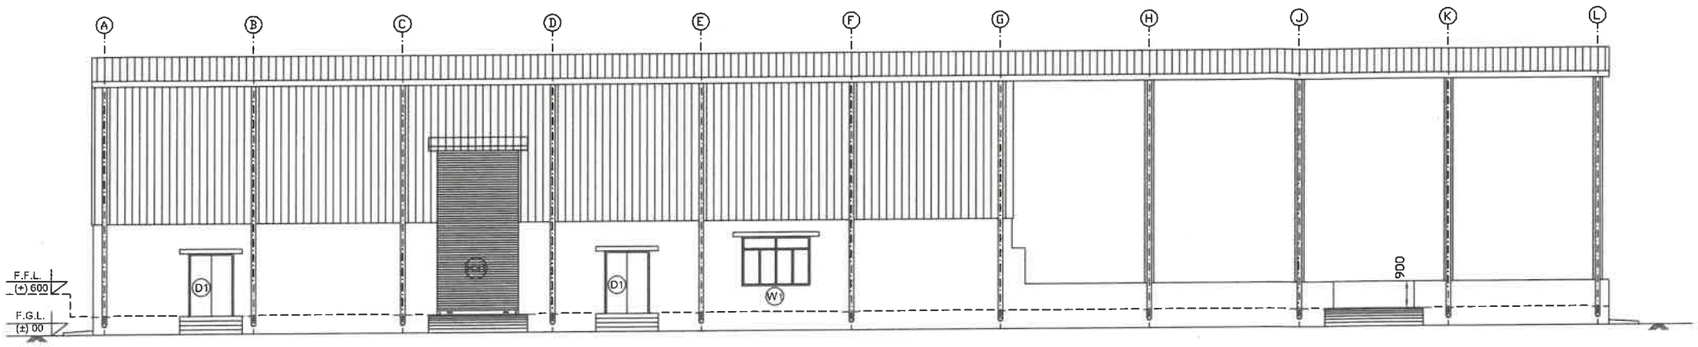


ELEVATION - 1

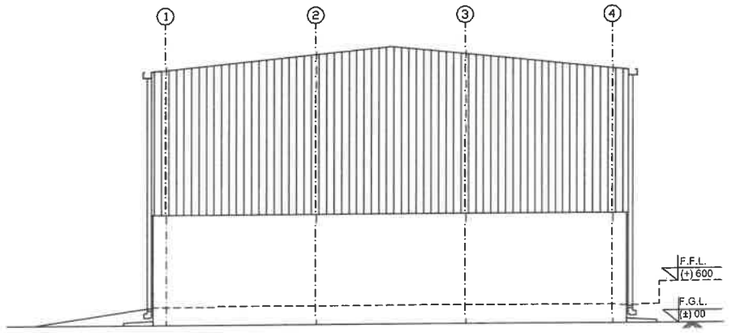


ELEVATION - 2

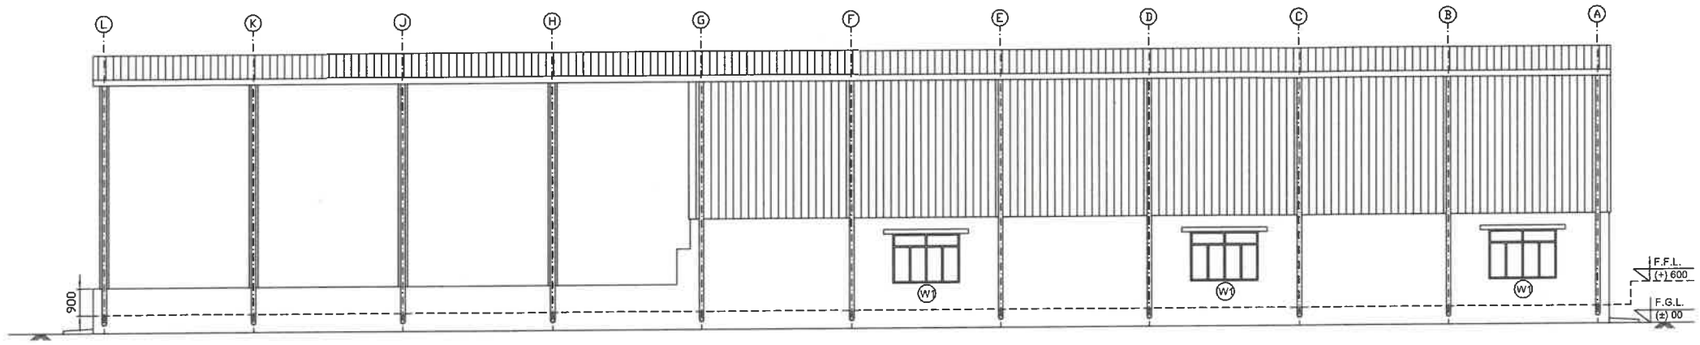


ELEVATION - 3

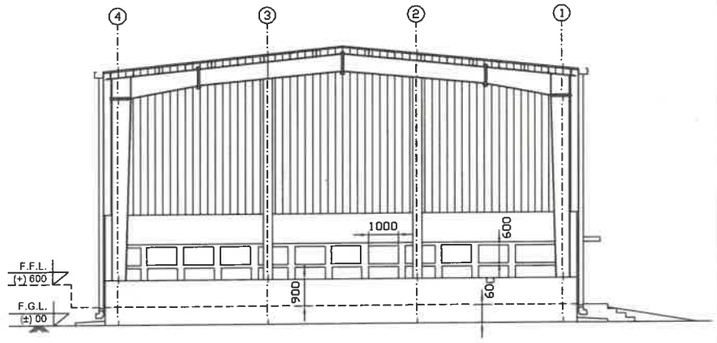


ELEVATION - 4

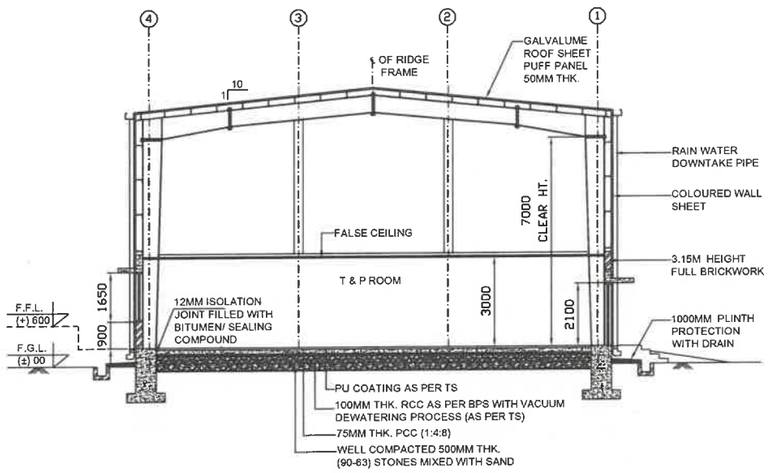


SECTION - AA

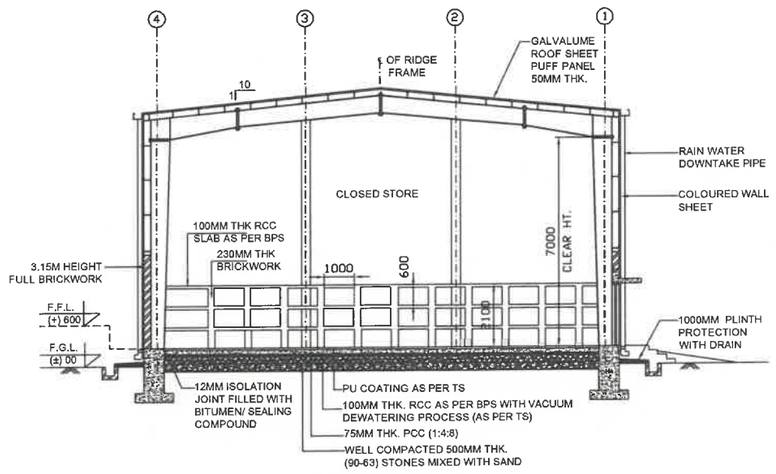

SECTION - BB

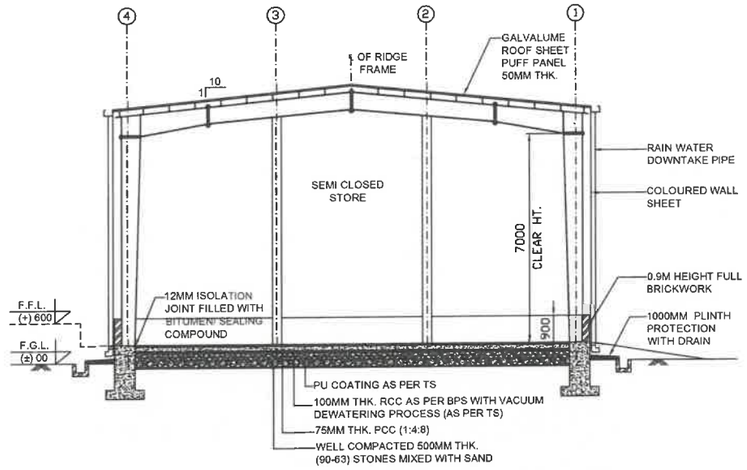

SECTION - CC

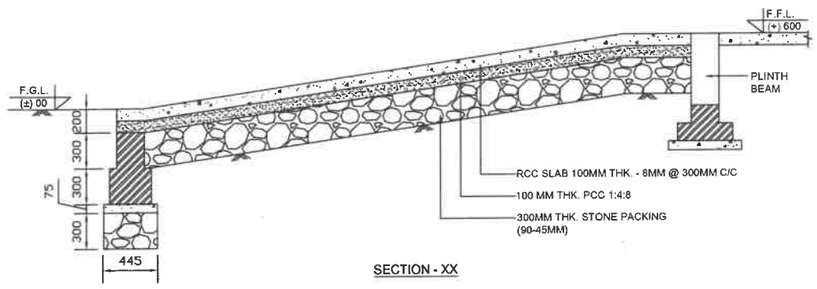

SECTION - XX

RELEASED FOR TENDER

NOTES:-

1. ALL DIMENSIONS ARE IN MM.
2. DO NOT SCALE THE DRAWING FOLLOW WRITTEN DIMENSIONS ONLY.
3. ALL DIMENSIONS SHALL BE CHECKED PRIOR TO EXECUTION OF THE WORK.
4. BRICKS OF CLASS AS SPECIFIED IN TS SHALL BE USED IN BRICK MASONRY.
5. ANY DISCREPANCY IN DRAWING TO BE BROUGHT TO THE NOTICE OF SITE INCHARGE PRIOR TO EXECUTION.

PREP.	REVD.	REVD.	APPD.	DATE
	24/03/26		24/03/2026	

पावरग्रिड POWERGRID

PROJECT:
STANDARD CLOSED AND SEMI CLOSED STORE YARD FOR 765/400kV GIS.

TITLE:
PLAN ELEVATION AND SECTION FOR CLOSED AND SEMI CLOSED STORE YARD.

DRAWING NO:	SCALE	REVISION
C/ENGG/CLOSED & SEMI CLOSED STORE/765/400kV GIS/01.	N.T.S.	01
	Sheet 2 OF 2	SIZE A1