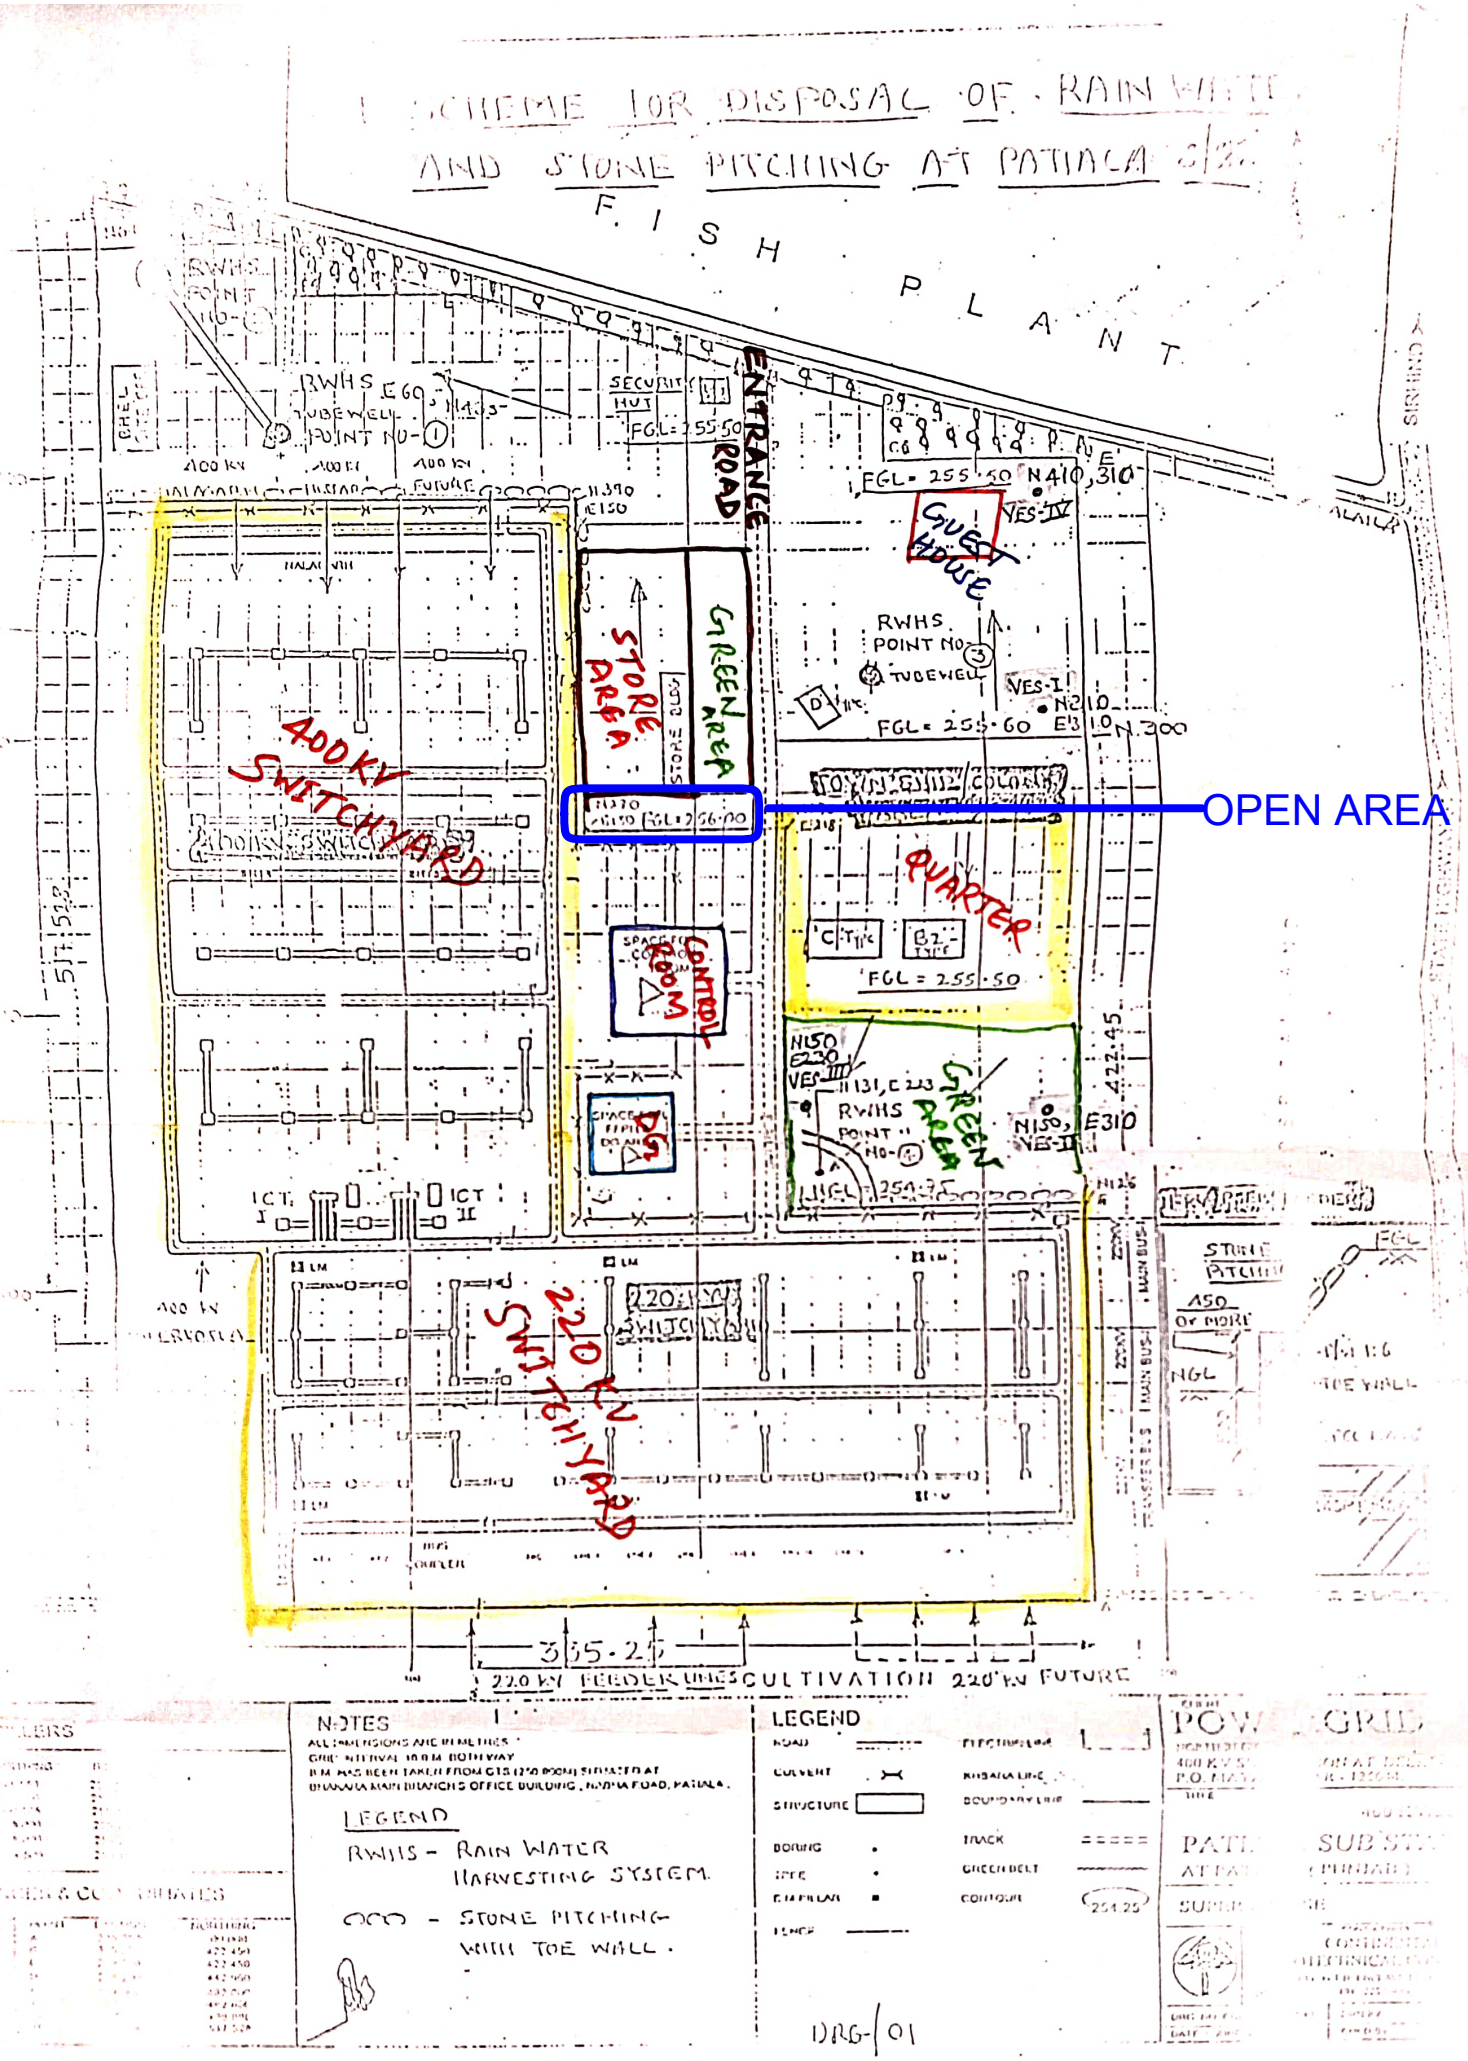


SITE LAYOUT PLAN OF PATIALA SUBSTATION.