

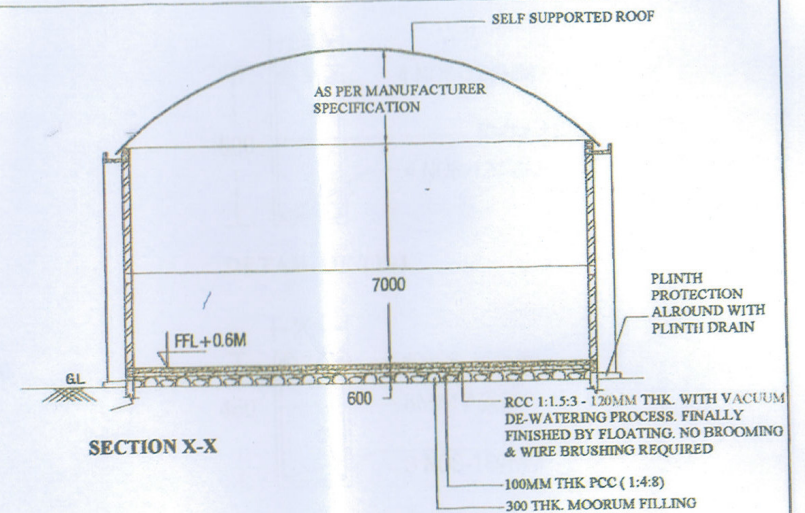


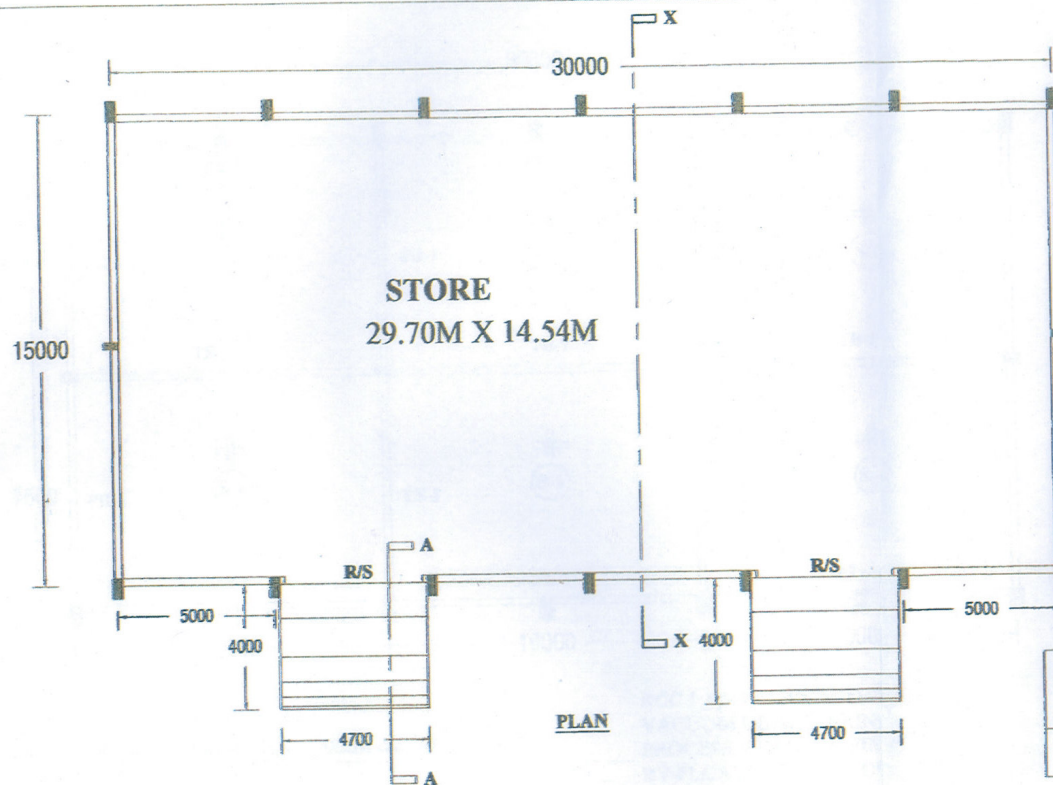

#### SCHEDULE OF OPENING

| SR. NO. | TYPE | SIZE        | DESCRIPTION         |
|---------|------|-------------|---------------------|
| 01      | R/S  | 4000 X 5500 | ROLLING SHUTTER/BOQ |

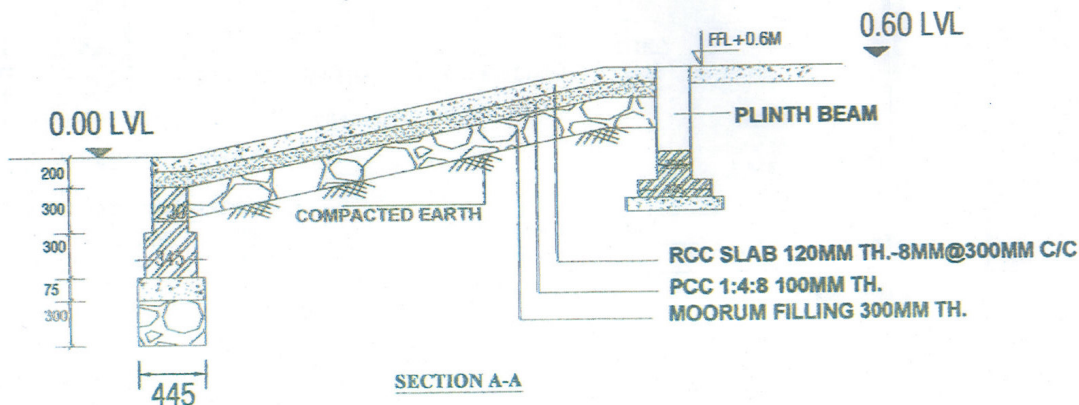



| निर्दिष्ट/निर्माण हेतु जारी                                                        |                    |                    |
|------------------------------------------------------------------------------------|--------------------|--------------------|
| Checked                                                                            | Recommended        | Approved           |
| <i>[Signature]</i>                                                                 | <i>[Signature]</i> | <i>[Signature]</i> |
| Power Grid Corporation of India Ltd.<br>Western Region, Nagpur<br>RHQ Engrg. Dept. |                    |                    |

**POWER GRID CORPORATION OF INDIA LIMITED**  
(A Government of India Enterprise)

PROJECT: 765/400 kV NAVI MUMBAI GIS

TITLE: PLAN & SECTION DETAILS FOR GIS SPARE STORE


|      |              |                                  |            |
|------|--------------|----------------------------------|------------|
| DATE | SCALE<br>NTS | DRAWING NO. WRTS-1/ENGG/STORE/01 | REV<br>R-0 |
|------|--------------|----------------------------------|------------|

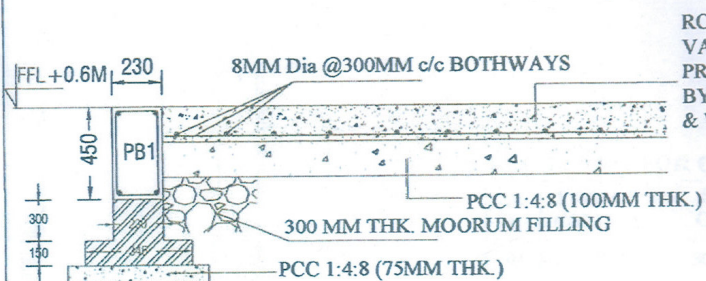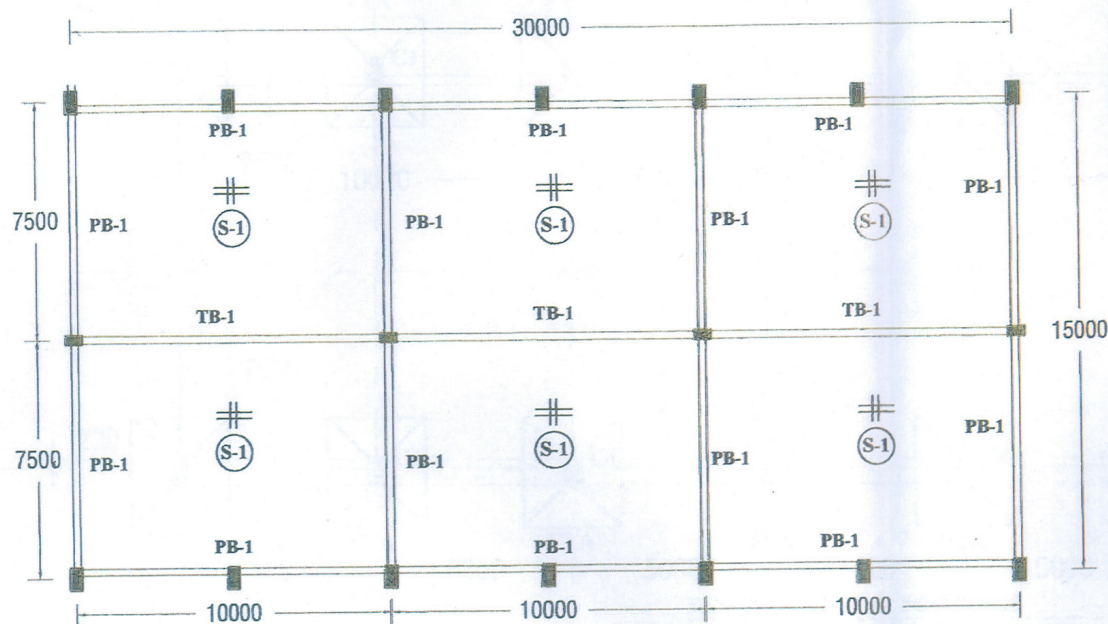


**DETAIL OF RCC PLINTH SLAB**

**RCC DETAIL FOR PLINTH BEAM**


| SR. NO. | TYPE OF BEAM | SIZE OF BEAM | REINFORCEMENT STEEL  |                      |       | STIRRUPS              |
|---------|--------------|--------------|----------------------|----------------------|-------|-----------------------|
|         |              |              | TOP                  | BOTTOM               | EXTRA |                       |
| 01      | PB-1         | 230 X 450    | 12 MM $\phi$ -03 NOS | 12 MM $\phi$ -03 NOS | —     | 8MM $\phi$ @300MM C/C |
| 02      | TB-1         | 230 X 600    | 12 MM $\phi$ -04 NOS | 12 MM $\phi$ -04 NOS | —     | 8MM $\phi$ @250MM C/C |

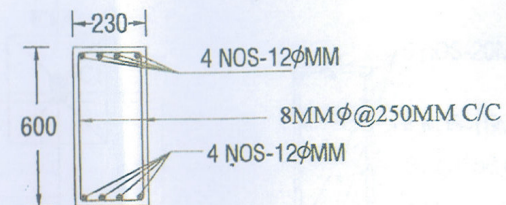

**DETAIL OF TB-1**

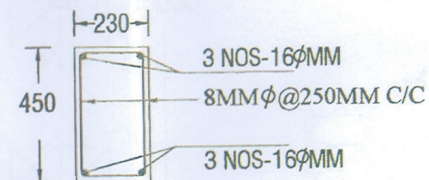

**DETAIL OF LINTEL**

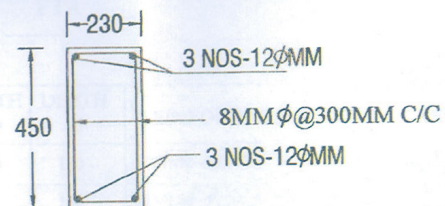

**DETAIL OF PB-1**

| निर्दिष्ट/निर्माण हेतु जारी          |                    |                    |
|--------------------------------------|--------------------|--------------------|
| Checked                              | Recommended        | Approved           |
| <i>[Signature]</i>                   | <i>[Signature]</i> | <i>[Signature]</i> |
| Power Grid Corporation of India Ltd. |                    |                    |
| Western Region - Nagpur              |                    |                    |
| RHO Engg. Dept.                      |                    |                    |

**POWER GRID CORPORATION OF INDIA LIMITED**  
(A Government of India Enterprise)





PROJECT : 765/400 kV NAVI MUMBAI GIS

TITLE : PLINTH & LINTEL BEAM & PLINTH SLAB DETAILS  
FOR GIS SPARES STORE


|      |              |                                 |              |
|------|--------------|---------------------------------|--------------|
| DATE | SCALE<br>NTS | DRAWING NO. WRTS-I/ENG/STORE/03 | REV<br>R - 0 |
|------|--------------|---------------------------------|--------------|



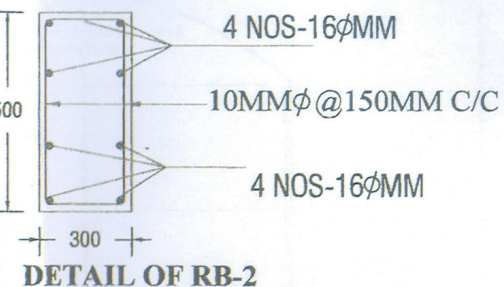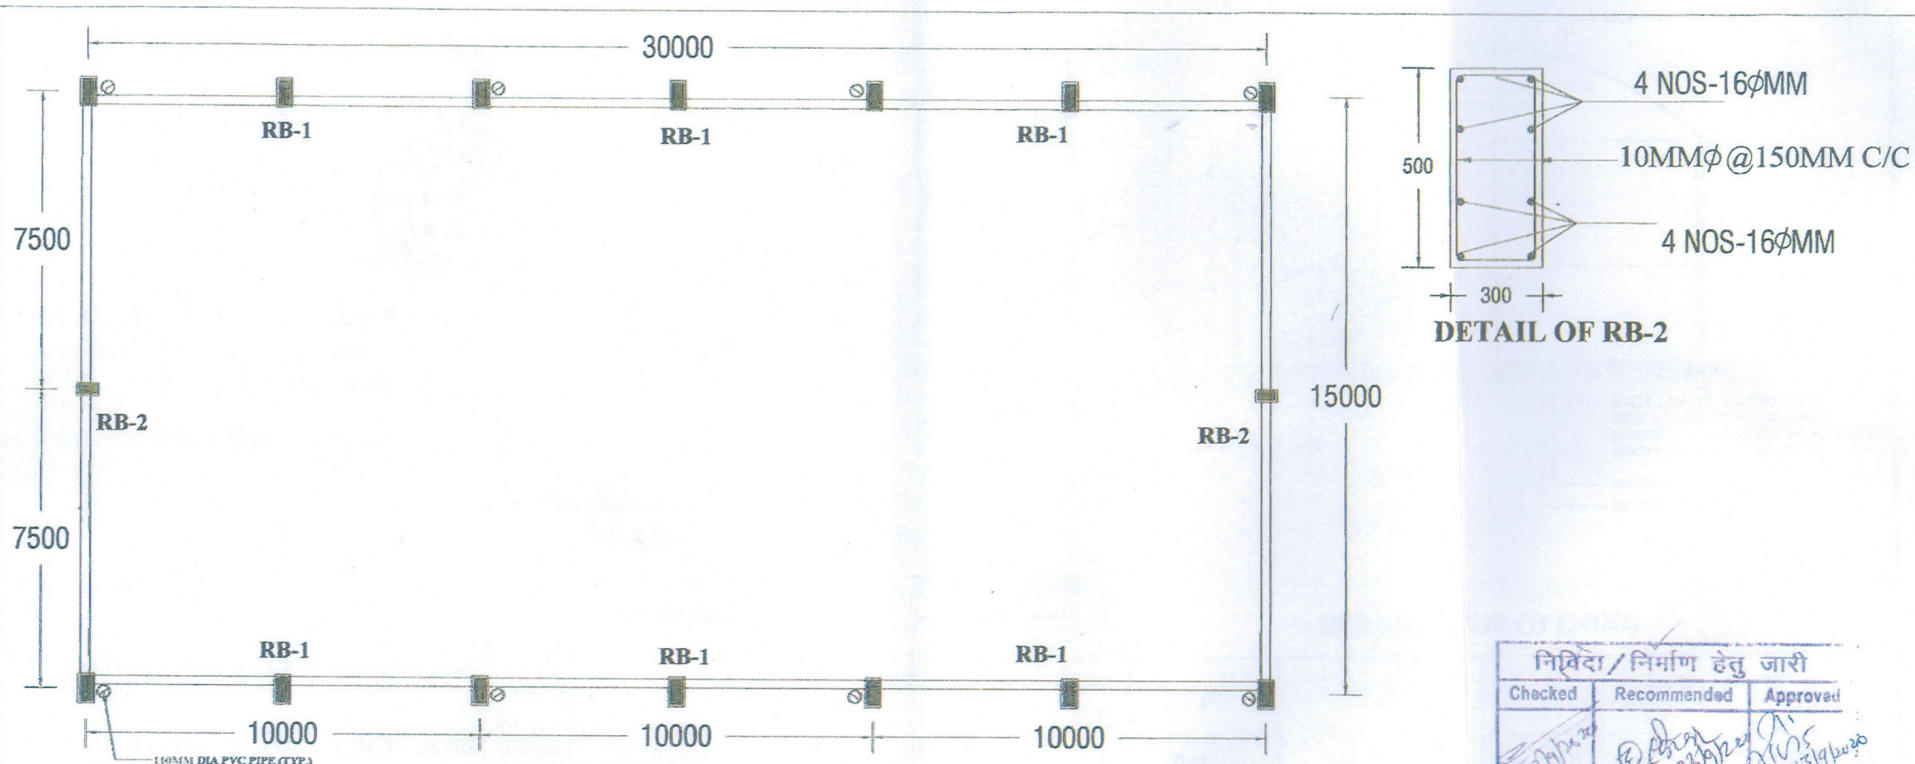

| निविदा / निर्माण हेतु जारी                                                          |                    |                    |
|-------------------------------------------------------------------------------------|--------------------|--------------------|
| Checked                                                                             | Recommended        | Approved           |
| <i>[Signature]</i>                                                                  | <i>[Signature]</i> | <i>[Signature]</i> |
| Power Grid Corporation of India Ltd.<br>Western Region-1, Nagpur<br>RHQ Engg. Dept. |                    |                    |

**NOTE:**  
110MM DIA PVC DRAIN WATER PIPE AT SUITABLE INTERVALS WITH SUITABLE GRADIENT / SLOPE MAY BE PROVIDED TO DRAIN OUT THE WATER.

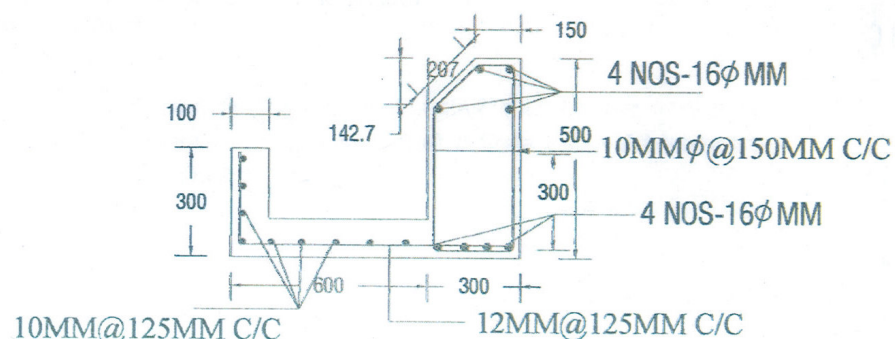

**DETAIL OF RB-1 & RCC GUTTER**

|                                                                                          |              |                                  |                                                                                       |
|------------------------------------------------------------------------------------------|--------------|----------------------------------|---------------------------------------------------------------------------------------|
| <b>POWER GRID CORPORATION<br/>OF INDIA LIMITED</b><br>(A Government of India Enterprise) |              |                                  |  |
| PROJECT : <b>765/400 kV NAVI MUMBAI GIS</b>                                              |              |                                  |                                                                                       |
| TITLE : <b>ROOF BEAM AND RCC GUTTER DETAILS FOR GIS<br/>SPARES STORE</b>                 |              |                                  |                                                                                       |
| DATE                                                                                     | SCALE<br>NTS | DRAWING NO. WRTS-I/ENGG/STORE/04 | REV<br>R-0                                                                            |