


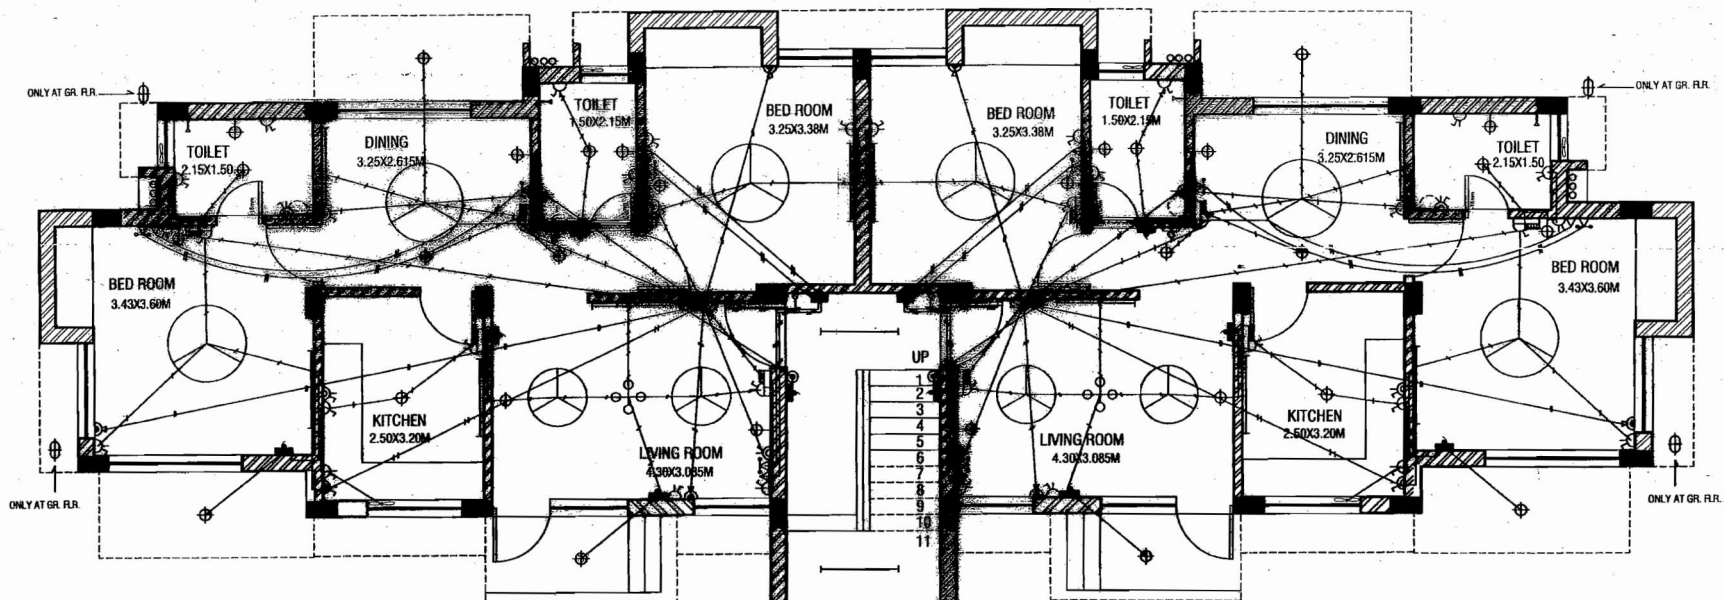


LEGEND

SYMBOL	ITEM DESCRIPTION	ABBREVIATION DETAIL
	TELEPHONE BOX/TELEVISION BOX	TB
	DISTRIBUTION BOARD Type: A	DB
	SWITCH BOARD WITHOUT GAMP SOCKET	SBA
	TWO WAY SWITCH BOARD FOR STAIRS	SBB
	SWITCH BOARD WITH GAMP SOCKET	SBC
	TELEPHONE POINT	TP
	TELEVISION POINT	TV
	A/C-CONDITIONER POINT WITH 15 A SWITCH	RAC
	15A POWER POINT WITH 15 A SWITCH	RB
	5A POWER POINT WITH 5 A SWITCH	RA
	1x30W FL. FITTING	TL
	BRACKET LIGHTS	BL
	SPOT LIGHTS (DOWN LIGHT)	SL
	BULK HEAD LIGHT	BH
	CHANDELIER	CH
	BELL PUSH	BP
	BELL	BELL
	EXHAUST FAN	EFC
	CEILING FAN	CFC


CONDUIT SCHEDULE

	TELEPHONE POINT CONDUITS
	TELEVISION POINT CONDUITS
	LIGHT & 5A SOCKET CONDUITS
	POWER CONDUIT
	A/C CONDUIT
	SUB MAIN

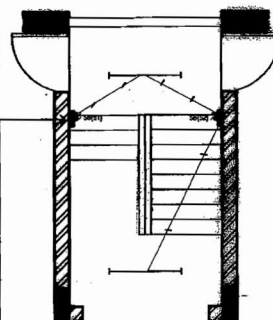

SUPPLY FROM
METER BOX FOR BUILDING TYPE B2.

STAIR FOR FLAT B2(GF)

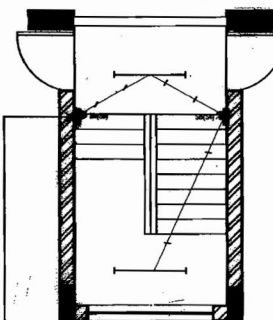

SUPPLY FROM SWITCHBOARD NO. SB(S1) AT GROUND FLOOR.

STAIR FOR FLAT B2(FF)

NOTES:

1. THIS DRAWING SHALL BE REFERRED ONLY FOR LIGHTING PURPOSE.
2. FOR ROOM DIMENSIONS PLEASE REFER RESPECTIVE CIVIL DRAWING.
3. THE DISTRIBUTION SCHEME / ELECTRICAL APPLIANCES SHOWN IN THIS DRAWING ARE ALSO APPLICABLE FOR FIRST FLOOR.

RELEASED FOR TENDER & CONSTRUCTION.

**POWER GRID CORPORATION
OF INDIA LIMITED**
(A Government of India Enterprise)

PROJECT:

STANDARD DRAWINGS FOR TOWNSHIP

TITLE:

**ELECTRICAL
TYPE - B2 BUILDING**

SCALE
NTS

DRAWING NO.

C/ENGG/TS/STD/B2/ELECT/02

REV
02

SR. ENGR. (ENGG-S/S)	DCDE (ENGG-CIVIL)	CDE (ENGG-S/S)	DCM (ENGG-S/S)	GM (ENGG SS&TL)	19/10/2009
-------------------------	----------------------	-------------------	-------------------	--------------------	------------