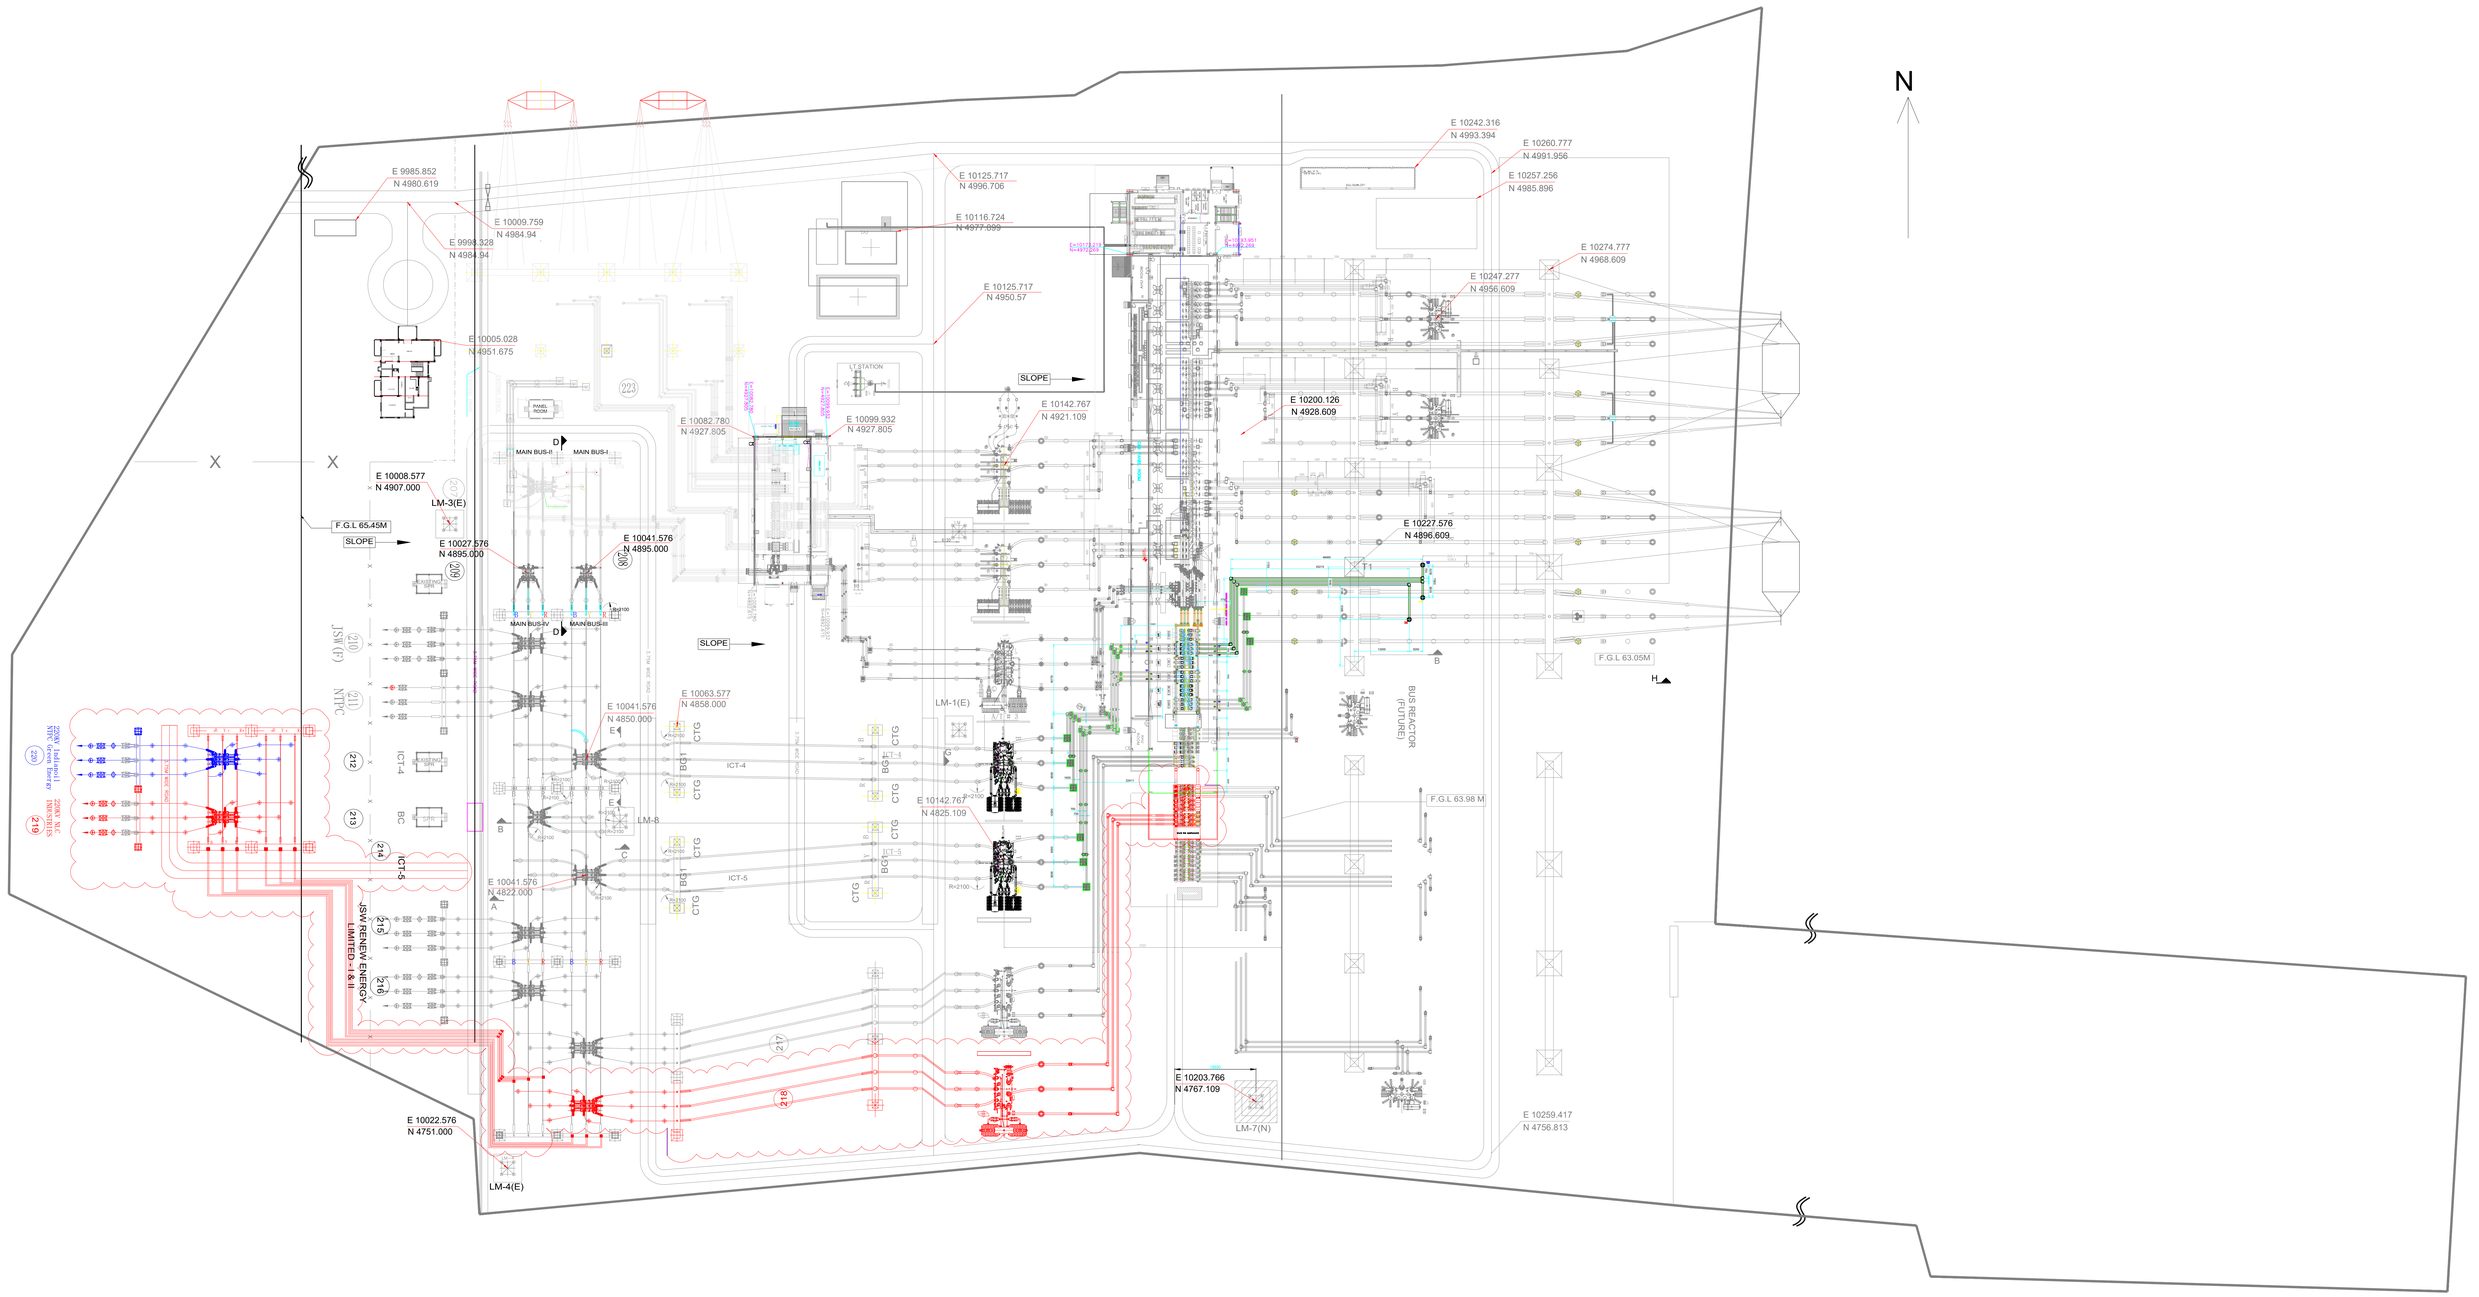

LEGEND.

PRESENT SCOPE "AUGMENTATION OF 1X500MVA, 400/230KV ICT (7TH) AT TUTICORIN-II GIS"

PRESENT SCOPE "IMPLEMENTATION OF 01 NO OF 230KV LINE BAY AT TUTICORIN-II GIS FOR PROVIDING CONNECTIVITY TO M/S INDIAN OIL NTPC GREEN ENERGY LTD"

EXISTING/FUTURE

FOR TENDER PURPOSE

POWER GRID CORPORATION OF INDIA LIMITED
(A GOVERNMENT OF INDIA ENTERPRISE)

PROJECT: (i)Augmentation of 1x500 MVA, 400/230kV ICT(7th) at Tuticorin-II GIS substation

(ii)Implementation of 01 no of 230kV Line bay at Tuticorin-II GIS for providing connectivity to M/s Indian Oil NTPC Green Energy Ltd

SUBSTATION-

400/230KV TUTICORIN-II GIS SS EXTN.

TITLE: GENERAL ARRANGEMENT DRAWING

DATE	DRAWN	DRG. NO.:	REV.
MARCH 2026		C/ENGG/SR/TUTICORIN-II/GIS/GA/EXTN./001	0

SHEET SIZE - A1(594x841)