

SKETCH OF PERMANENT PROTECTION WORK AT TOWER NO-68 OF TNTL

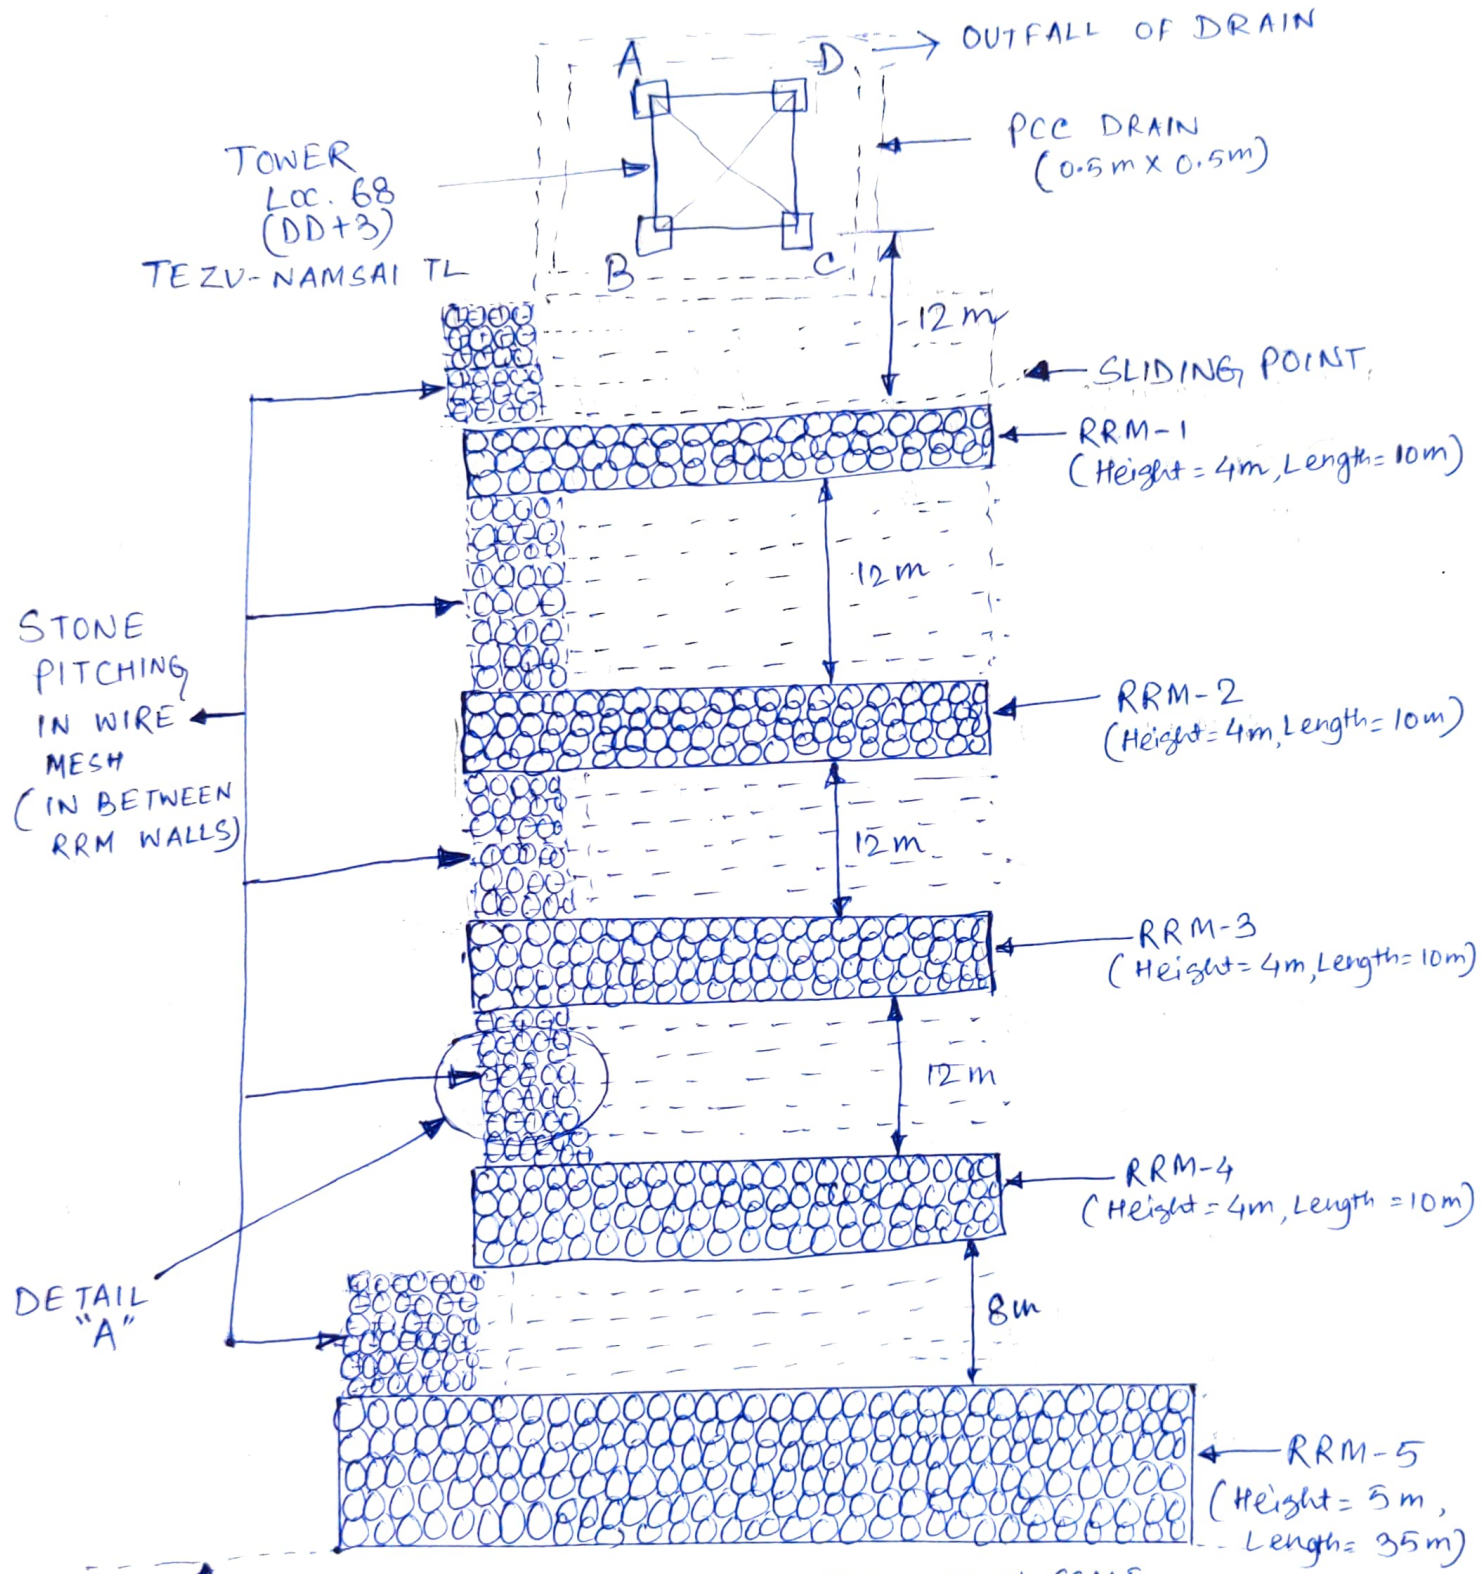


NOTE :- (1) DRAWING NOT IN SCALE
(2) Construction of RRM walls as per Drawing No - TL/STD/PTF.

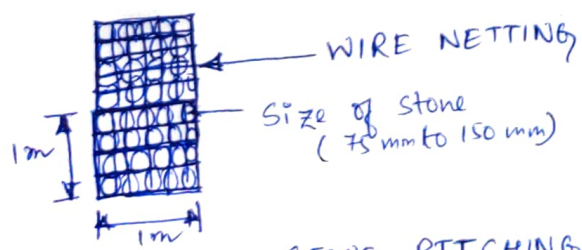

SECTION OF STONE PITCHING (A)

काकली दास/Kakali Das
सहायक प्रबंधक/Asst. Manager
पावरग्रिड/POWERGRID
तेजू टी.एल.एम/Tezu T.L.M

SKETCH OF PERMANENT PROTECTION WORK AT TOWER NO-69 OF TNTL

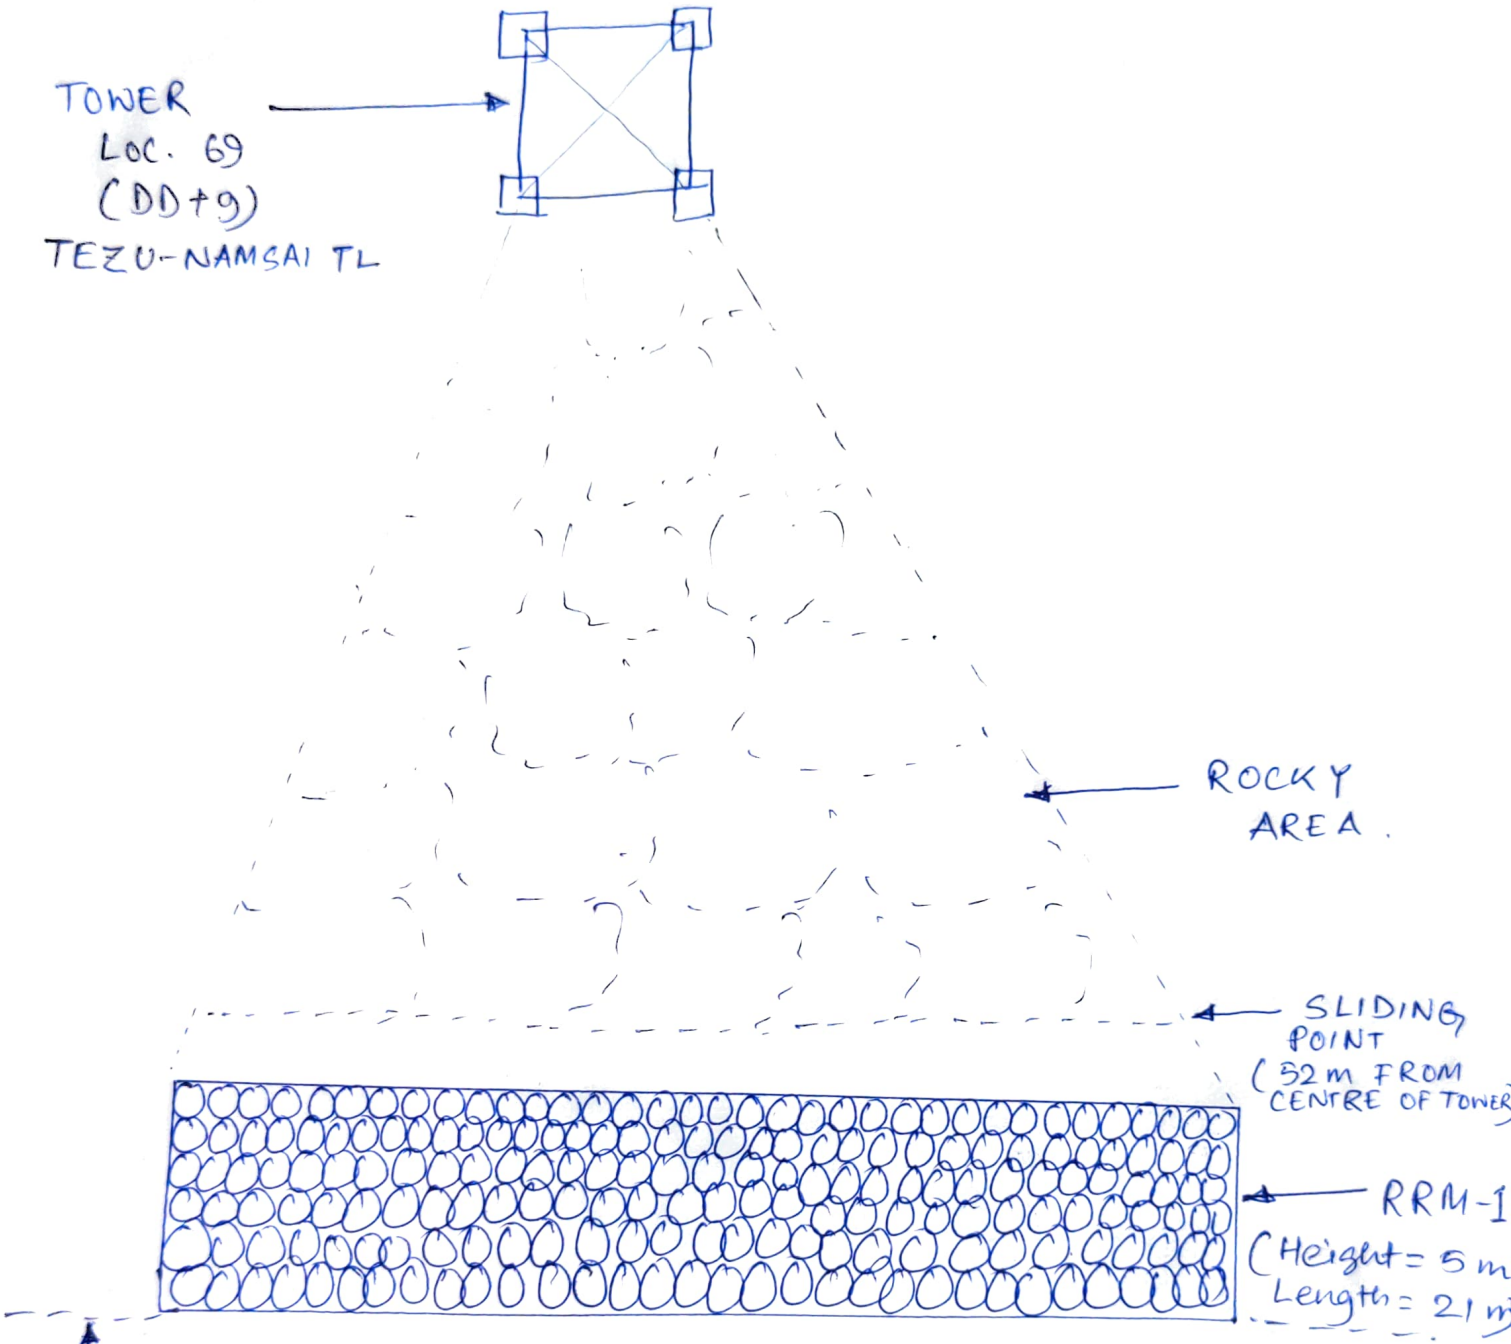

NOTE :- 1) DRAWING NOT IN SCALE.

2) CONSTRUCTION OF RRM WALL AS PER DRAWING NO - TL/STD/PTF.

काकली दास/Kakali Das
सहायक प्रबंधक/Asst. Manager
पावरग्रिड/POWERGRID
तेजू टी.एल.एम/Tezu T.L.M