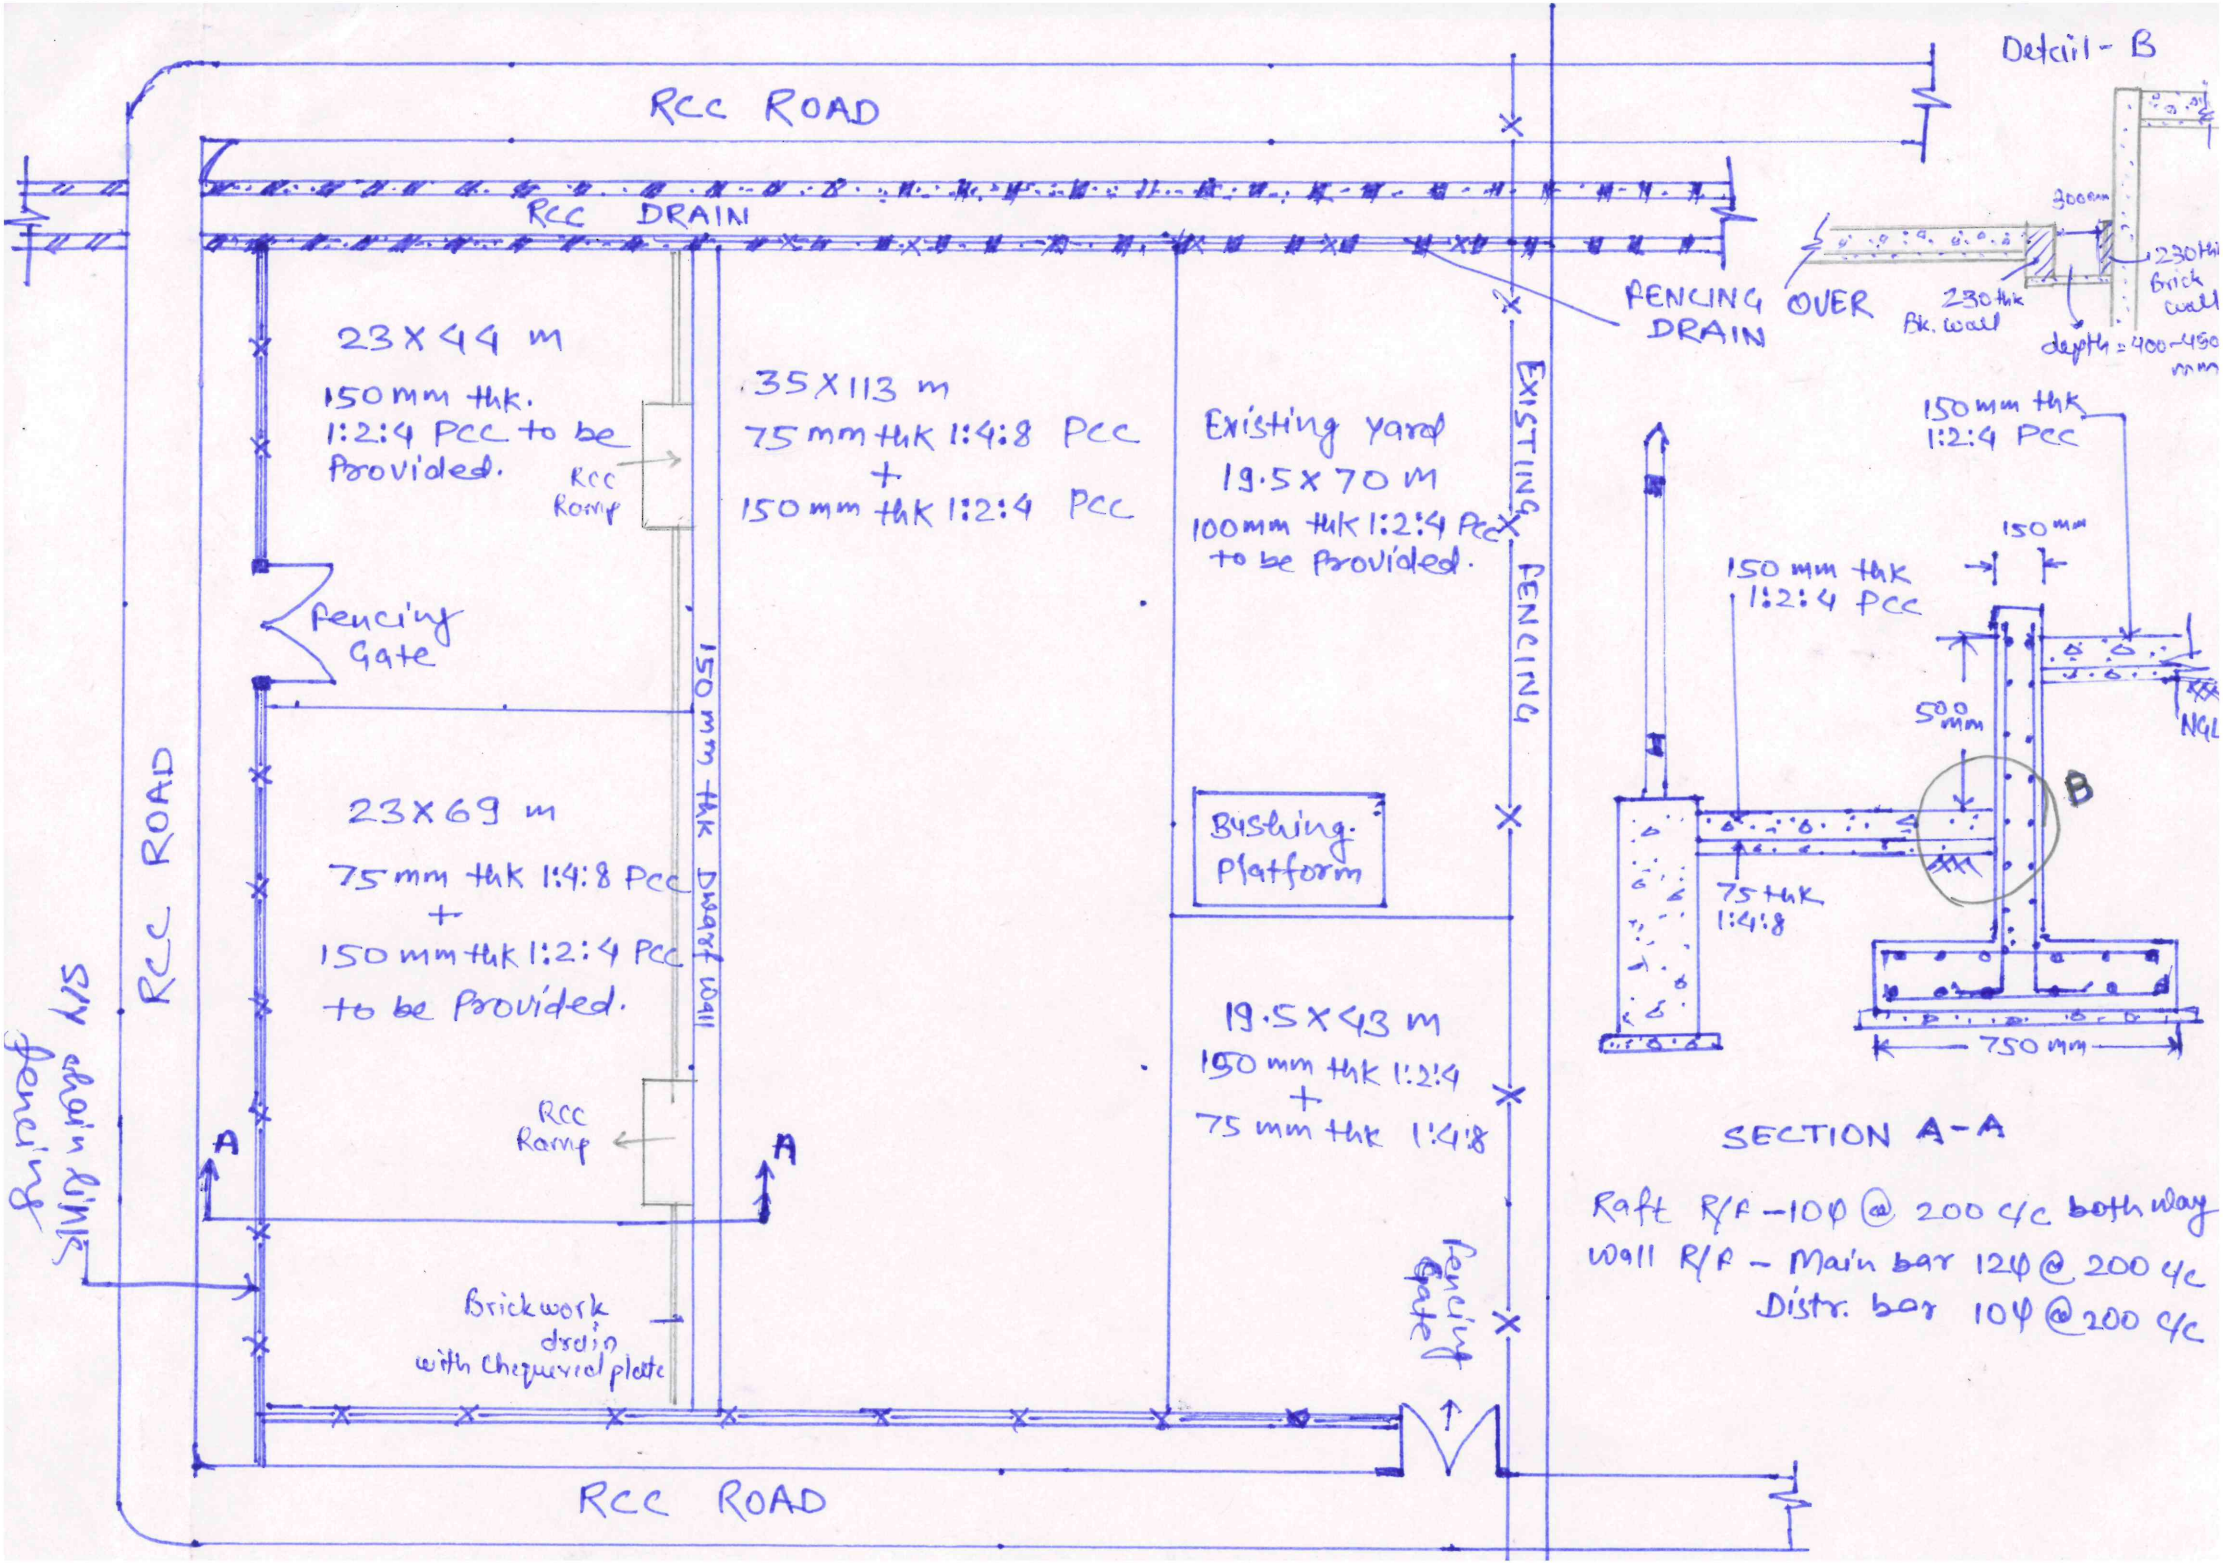
RCC ROAD
RCC DRAIN
PENCING OVER DRAIN
Detail - B
300mm
230thk Brick wall
230thk Bk. wall
depth = 400-450 mm
23 X 44 m
150 mm thk.
1:2:4 PCC to be Provided.
RCC Ramp
35 X 113 m
75 mm thk 1:4:8 PCC
+
150 mm thk 1:2:4 PCC
Existing yard
19.5 X 70 m
100mm thk 1:2:4 PCC to be Provided.
EXISTING PENCING
Pencing Gate
150 mm thk Distant Wall
23 X 69 m
75 mm thk 1:4:8 PCC
+
150 mm thk 1:2:4 PCC
to be Provided.
Bushing Platform
19.5 X 43 m
150 mm thk 1:2:4
+
75 mm thk 1:4:8
RCC Ramp
A
A
Brickwork drain with Chequvred plate
Pencing Gate
RCC ROAD
RCC ROAD
Pencing with drain
150 mm thk 1:2:4 PCC
150 mm
150 mm thk 1:2:4 PCC
500 mm
NGL
B
75 thk 1:4:8
750 mm
SECTION A-A
Raft R/F - 10φ @ 200 c/c both way
Wall R/F - Main bar 12φ @ 200 c/c
Distr. bar 10φ @ 200 c/c