



SECTION 2-2

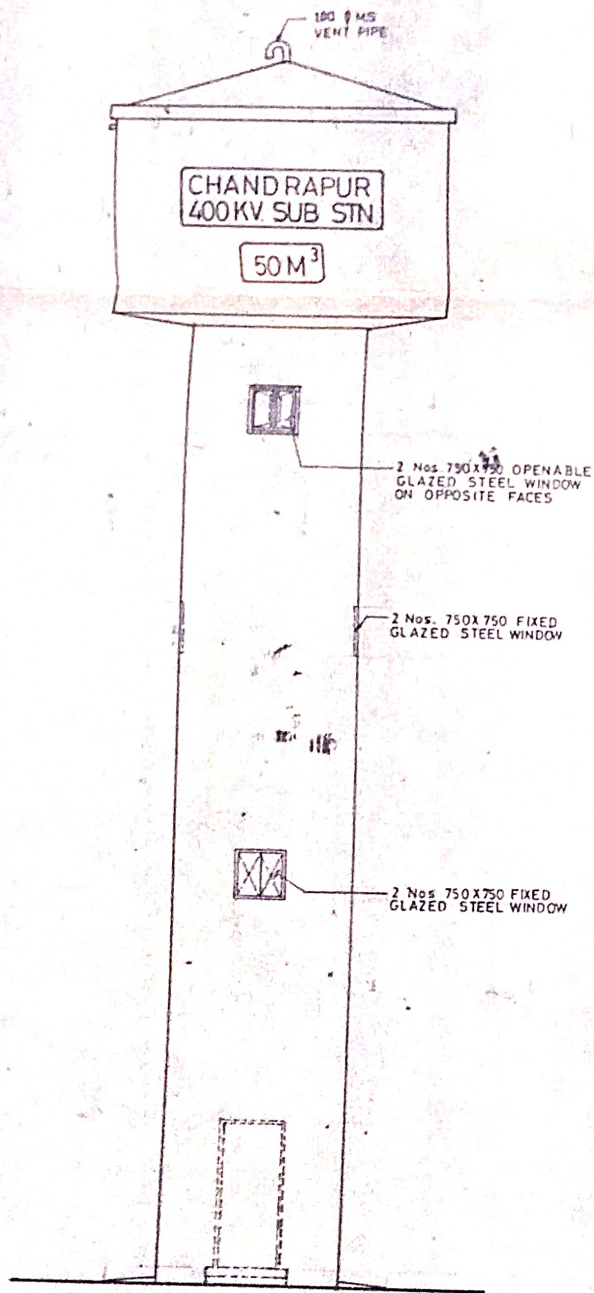

ELEVATION

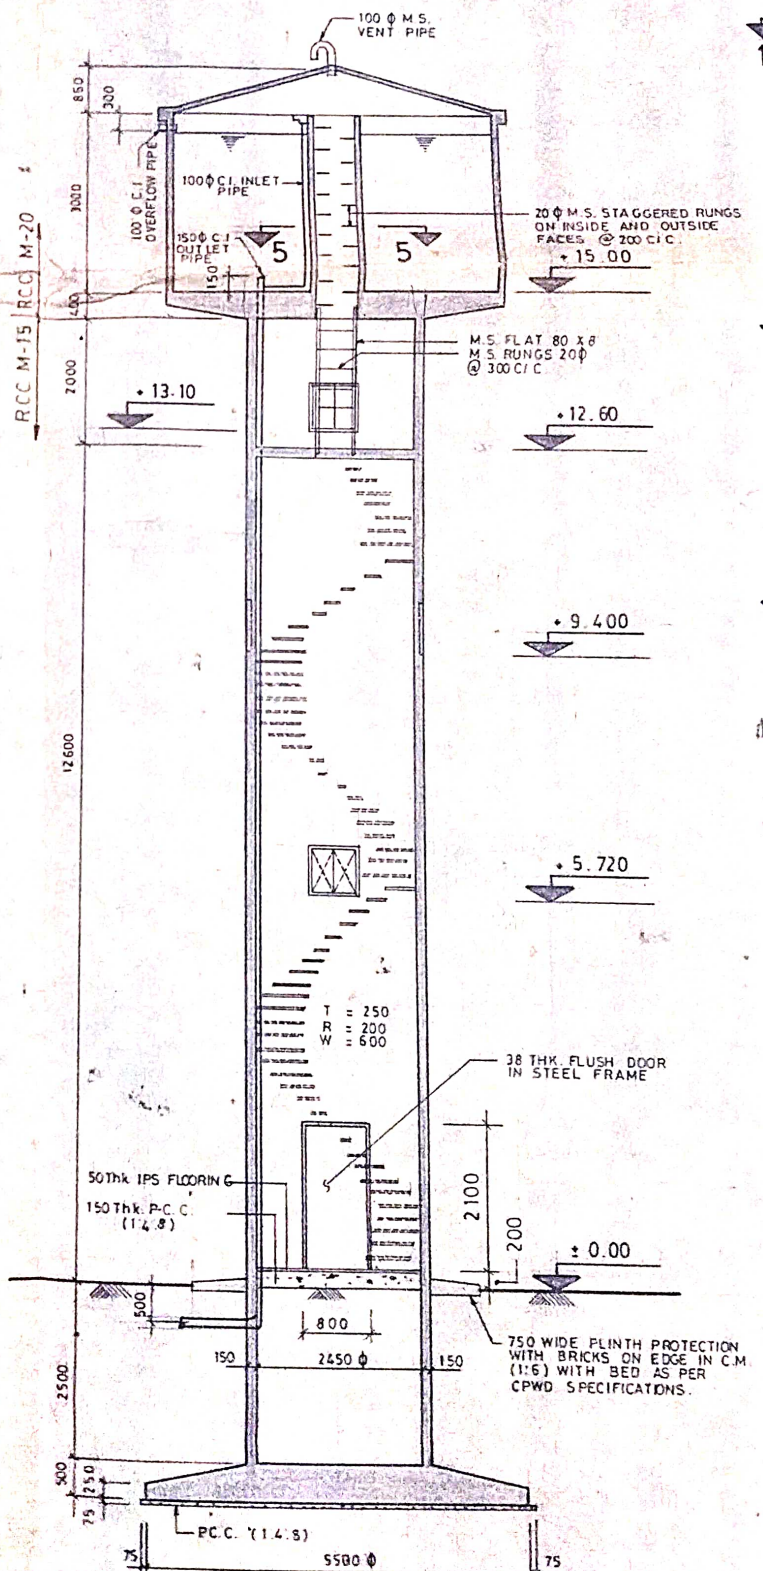

SECTIONAL ELEVATION