
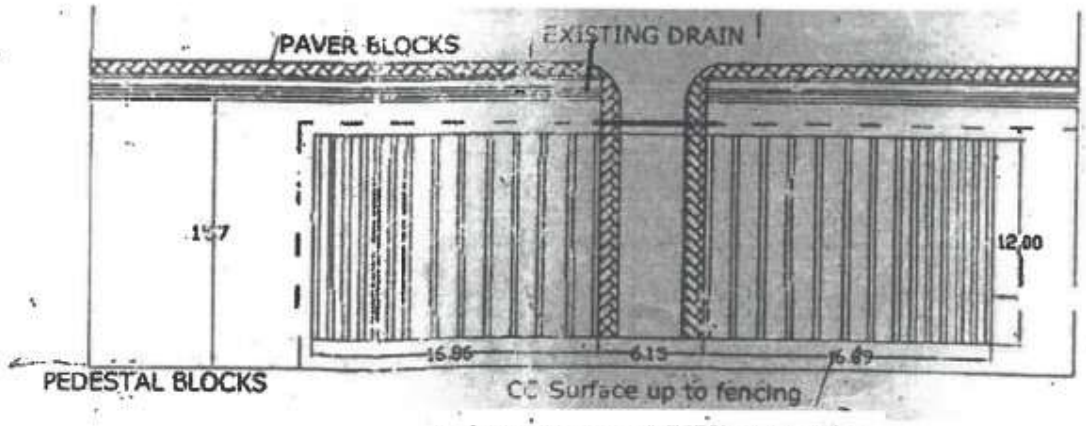


LAYOUT OF PEDESTALS

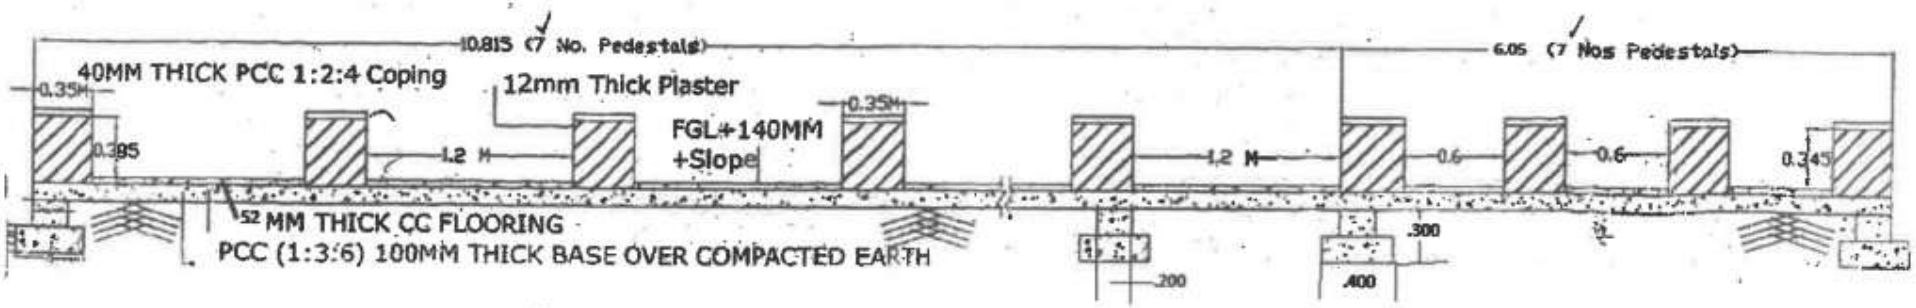

SECTIONAL VIEW OF PEDESTALS