
RELEASED FOR CONSTRUCTION

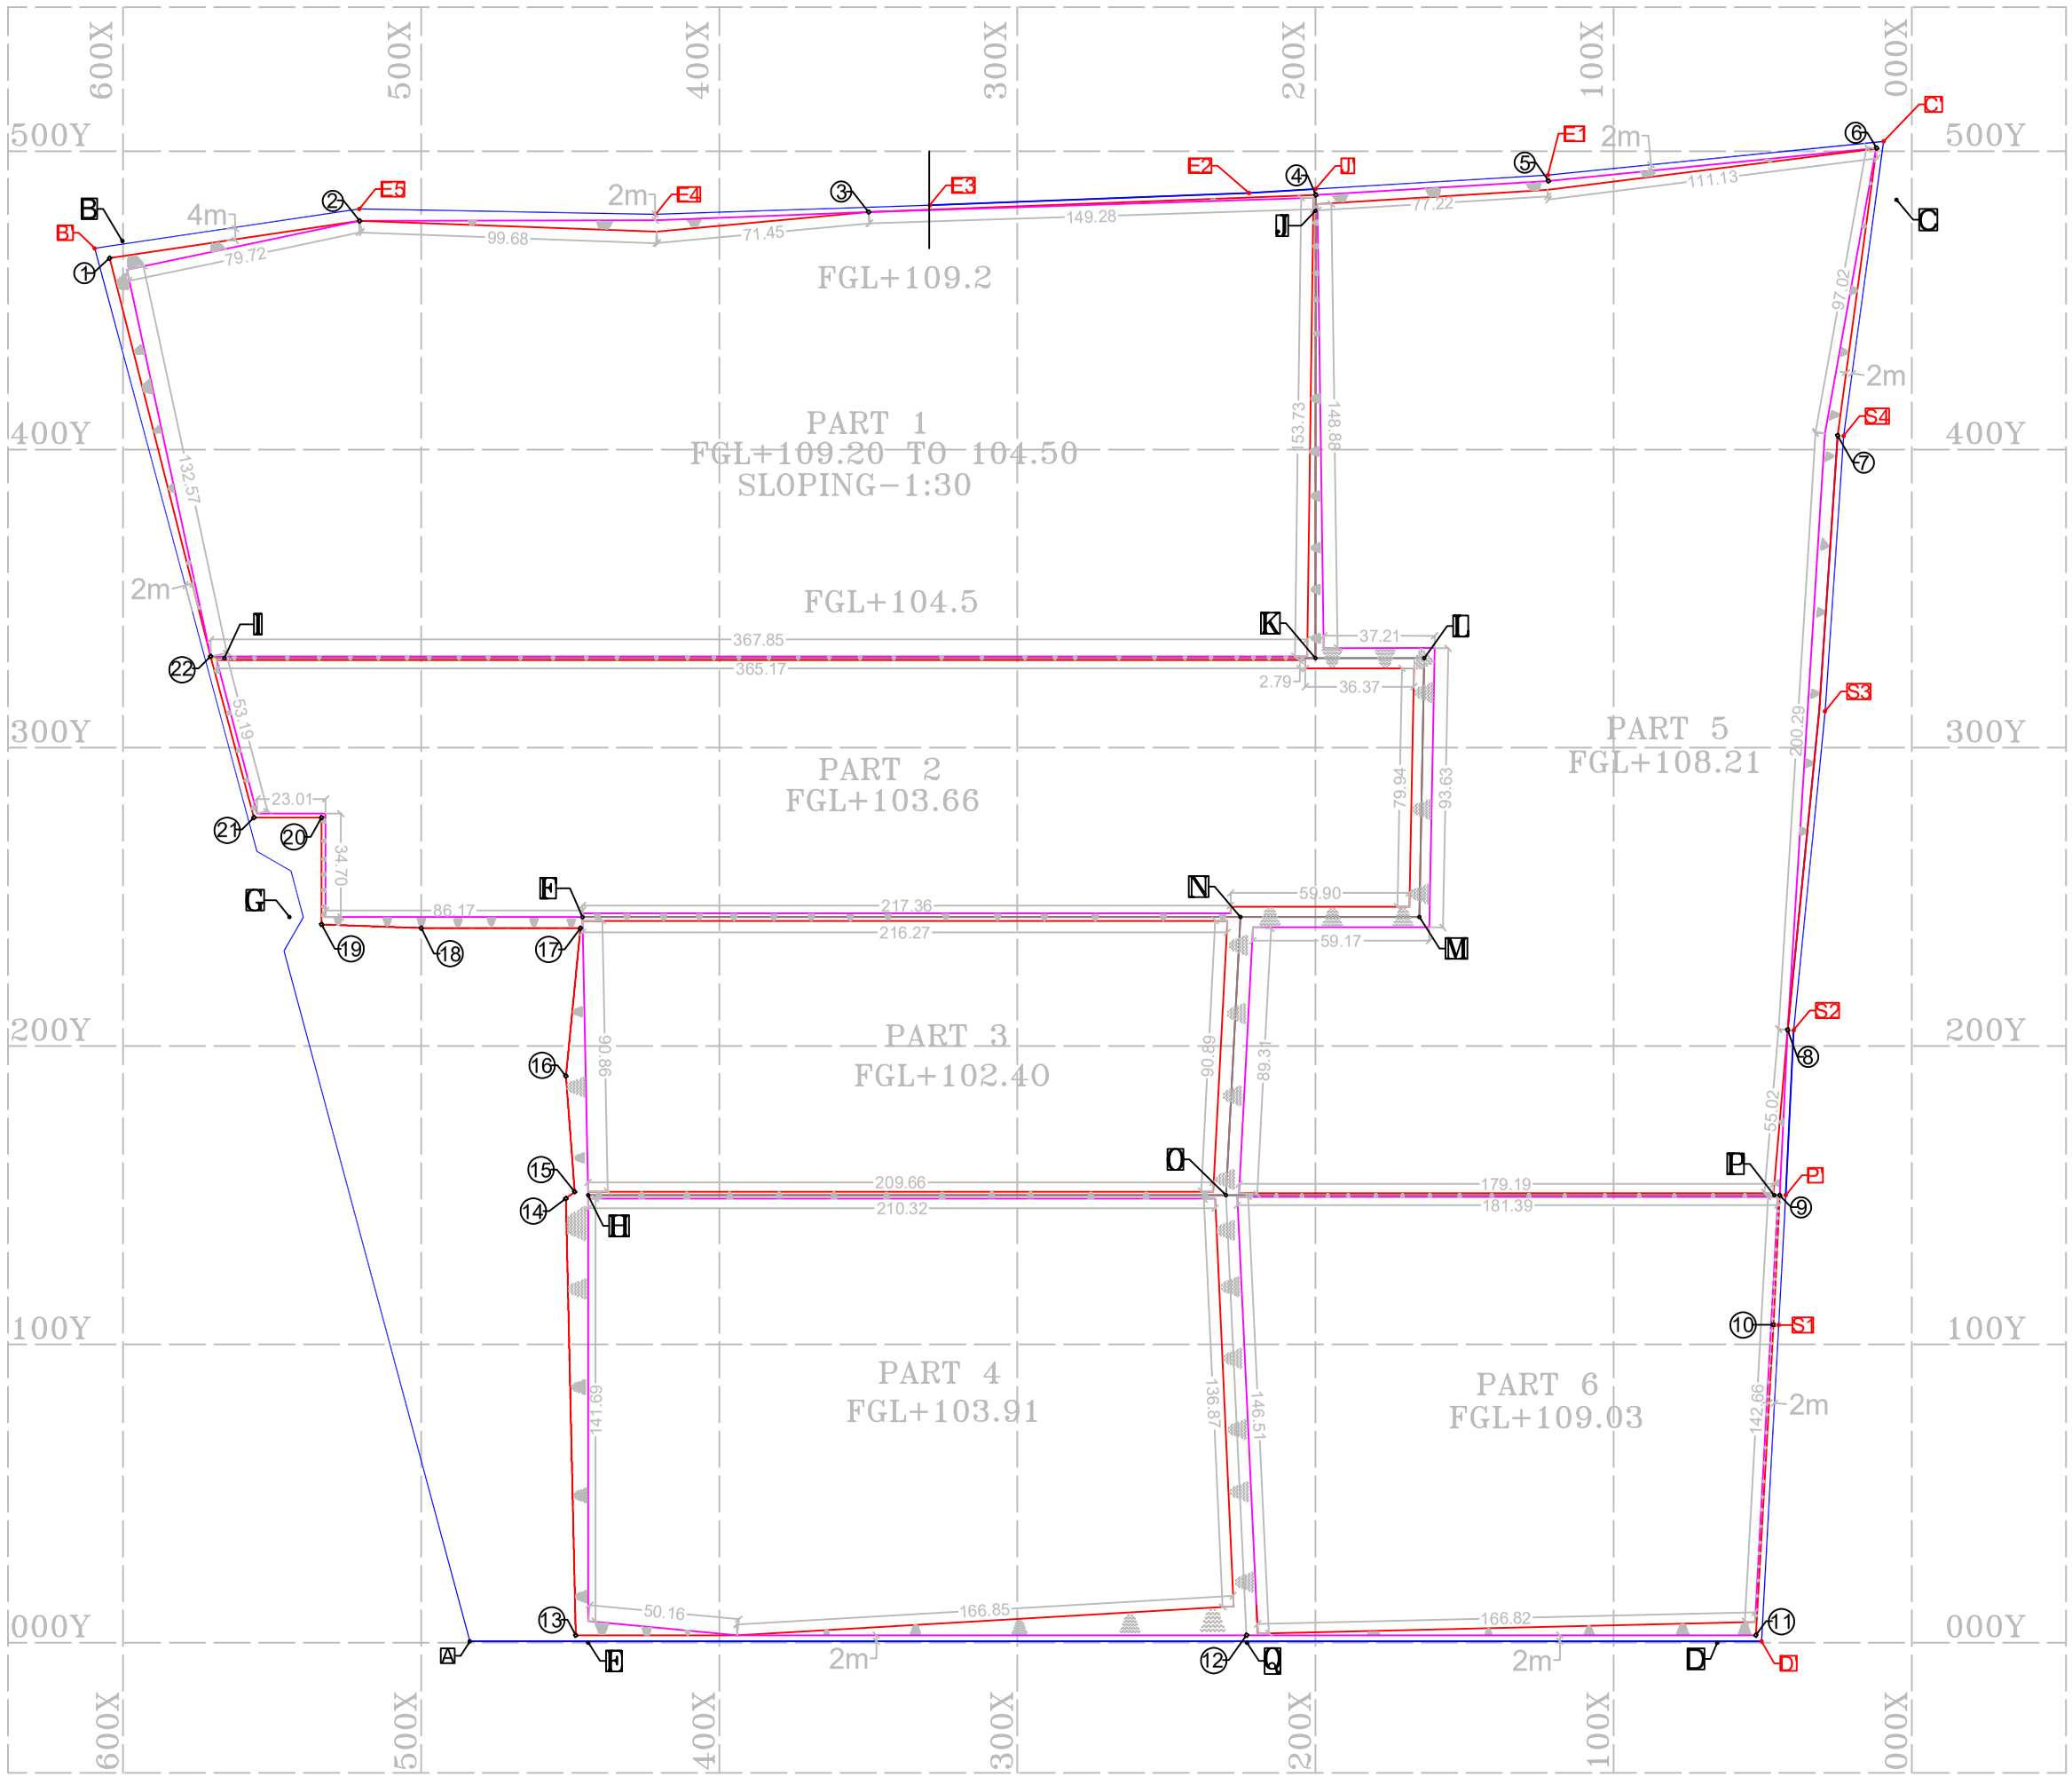

HYDERABAD GIS-SITE LEVELING LAYOUT WITH REVISED COORDINATES

Note: (1) All Measurements are in Meters (2) 4m Space is left between Boundary wall & Leveling bottom line at B'-E5-E4 (3) 2m Space is left between Boundary wall & Leveling bottom from E to 13 & B' to 21

LEVELED AREAS (Sqm):

PART-1 : 56536
PART-2 : 32333
PART-3 : 19341
PART-4 : 30355
PART-5 : 54733
PART-6 : 25136

REVISED LEVELING CO-ORDINATES(Mtrs):

1 = 604.5070X & 464.1507Y
2 = 520.6520X & 476.6273Y
3 = 349.8914X & 479.5874Y
4 = 200.0000X & 485.3166Y
5 = 121.8432X & 490.0140Y
6 = 011.7304X & 501.0411Y
7 = 024.6922X & 405.8110Y
8 = 041.5963X & 205.4342Y
9 = 044.2621X & 149.9977Y
10 = 046.3506X & 106.5617Y
11 = 052.2671X & 002.4732Y
12 = 223.1154X & 002.4732Y
13 = 448.1410X & 002.4730Y
14 = 451.4500X & 148.8700Y
15 = 448.4900X & 151.1300Y
16 = 451.4265X & 189.9293Y
17 = 446.5658X & 239.5500Y
18 = 500.0000X & 239.5500Y
19 = 532.0532X & 243.2300Y
20 = 532.0740X & 277.9269Y
21 = 555.0801X & 277.9269Y
22 = 570.4741X & 330.0335Y

BOUNDARY CO-ORDINATES:

1. AS PER TENDER DRAWING : A,B,C,D,E&A
2. AS PER ACTUAL : A,B',E5,E4,E3,E2,J',E1, C',S4,S3,S2,P',S1,D'&A

LEVELING CO-ORDINATES:

1) AS PER SITE LEVELING DRG: B,C,D,E,F,G,H,I,J,K,L,M,N,O,P&Q
2) REVISED AS PER ACTUAL: 1,2,3,4,5,5,6,7,8,9,10,11,12,13, 14,15,16,17,18,19,20,21 & 22

LEGEND:

- BOTTOM LINE OF SLOPE
- TOP LINE OF SLOPE
- CENTER LINE OF SLOPE
- BOUNDARY WALL

DATE: 06.05.2013	SCALE: N.T.S	REVISION-R1

Drg.NO.: C-ENGG/SR1/HYD/SITE LEVELING-1(R1)

DRAWN & CHECKED BY:

APPROVED BY:

POWER GRID CORPORATION OF INDIA LIMITED
(A GOVERNMENT OF INDIA ENTERPRISES)
REGIONAL ENGINEERING DEPARTMENT, SR-I/S'BAD