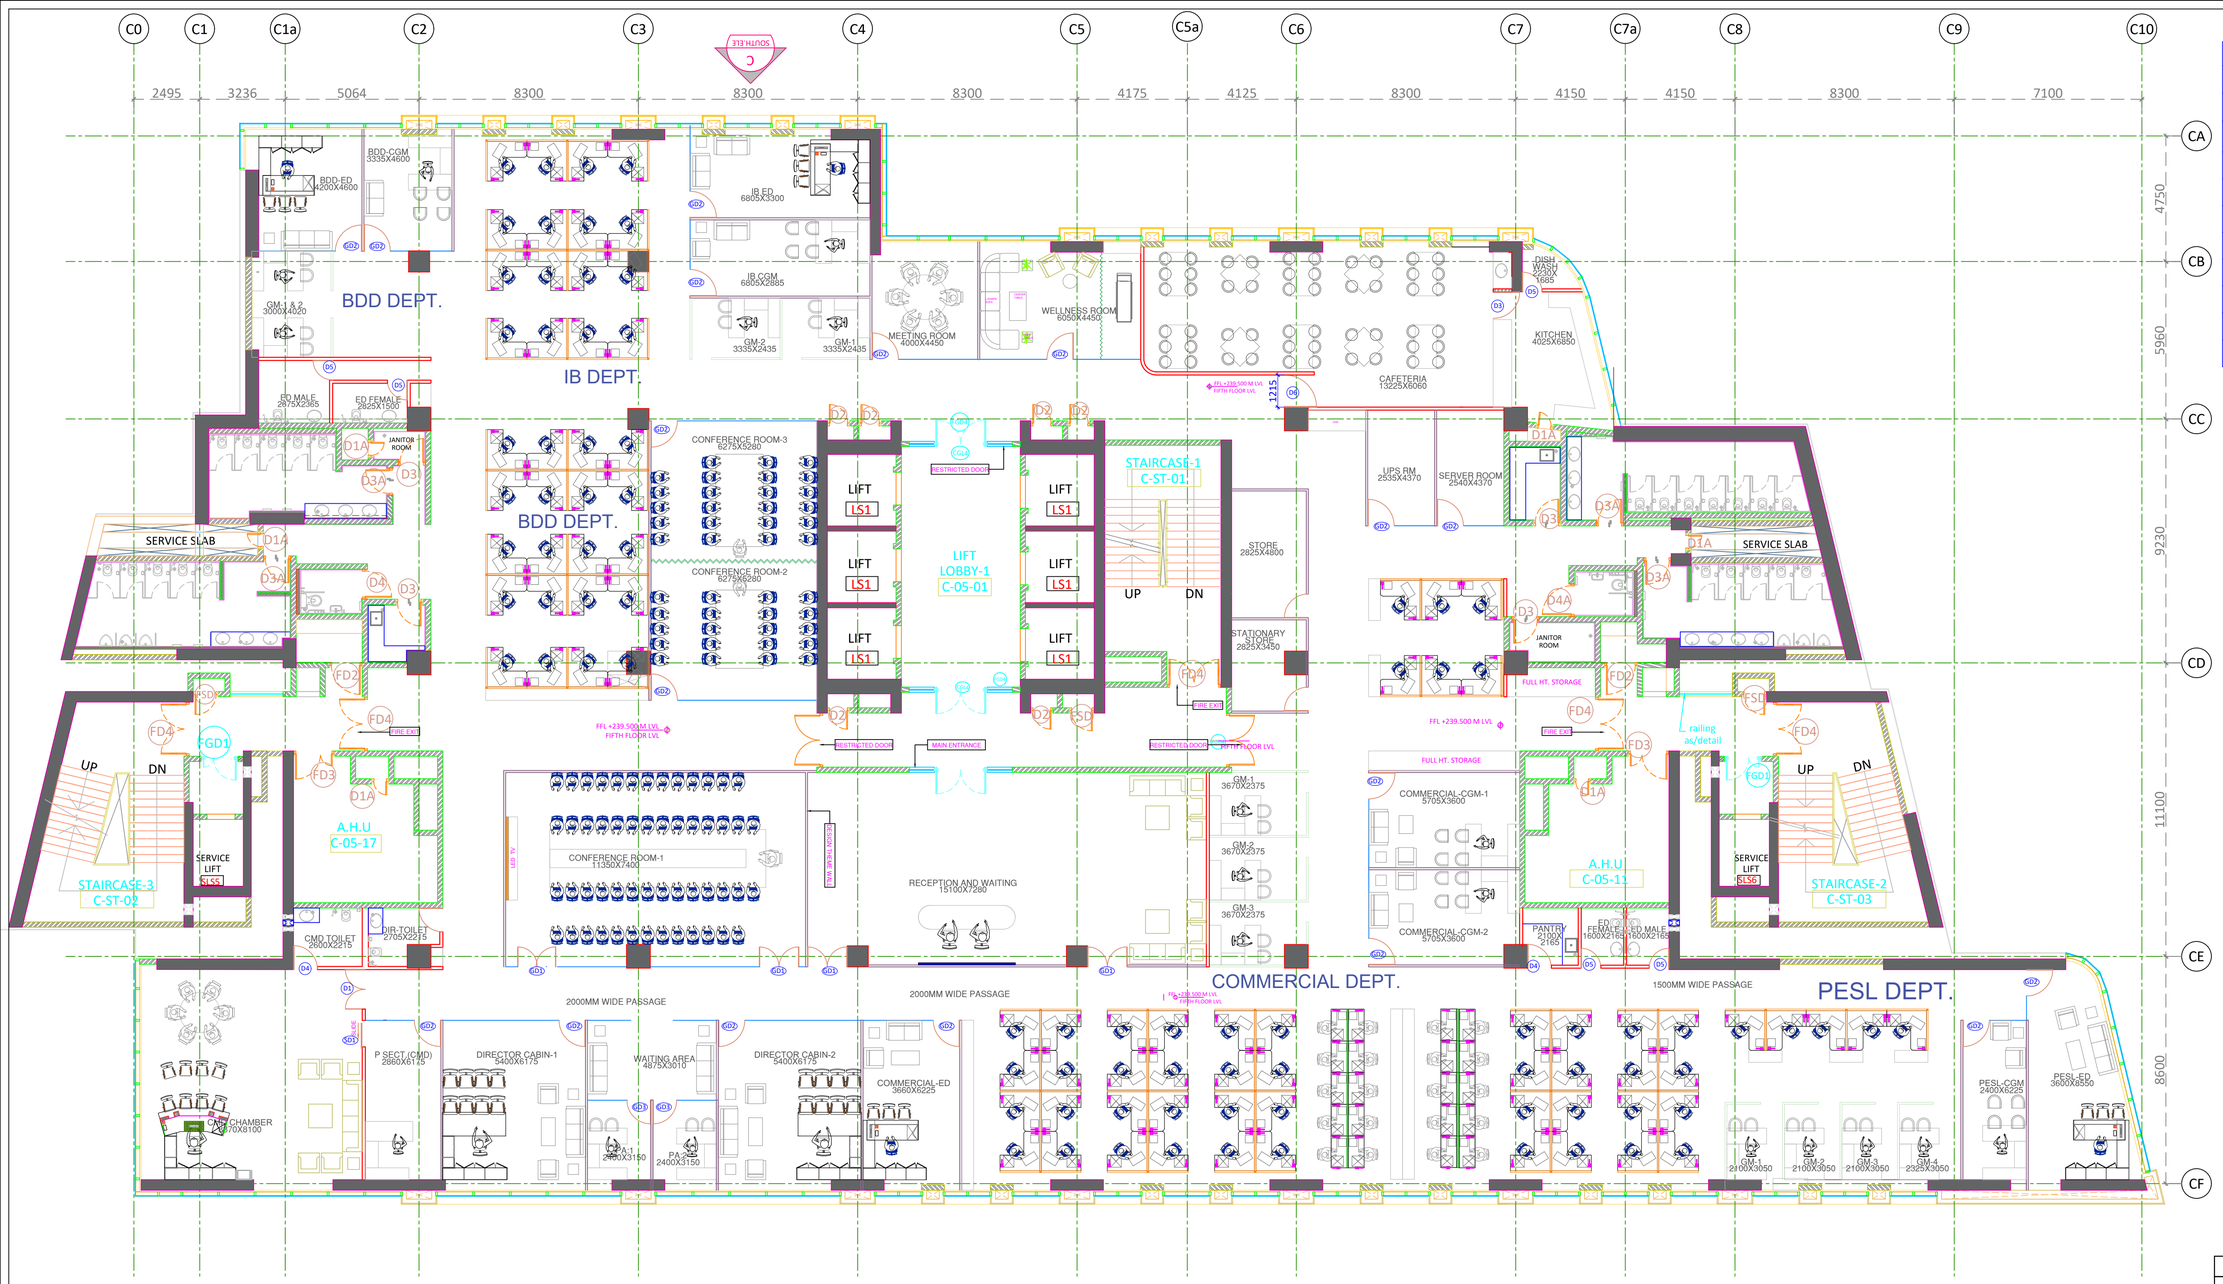


DOOR - WINDOW SCHEDULE				
S.NO.	NAME	SIZE (W X H)	SILL LVL.	LINTEL LVL.
1	D1	1500X 2400	--	+2400
2	D3	1000X 2400	--	+2400
3	D4	900X 2400	--	+2400
4	D5	750X 2400	--	+2400
5	D6	1200X 2400	--	+2400
6	GD1	1500X 2400	--	+2400
7	GD2	1000X 2400	--	+2400
8	GD3	900X 2400	--	+2400
9	ASD	2000X 2400	--	+2400
10	SD1	1000X 2400	--	+2400

Sitting plan of Narauji Nagar Office

Partciluar	Initial plan	Revised plan
ED Chamber	3	**4**
CGM Chamber	3	**5**
GM/Sr GM Chamber	3	**9**
Workstation	100	**81**
Sitting Arrangement for MTS		**4**
		103

Department	Total	ED	CGM	GM	Rest	MTS	EXTRA
Commercial	40	1	2	2	30	1	4
BDD	23	1	1	2	12		7
IB	19	1	1	1	12	1	3
PESL	37	1	1	4	27	2	2
RIGHT SIDE NEAR SERVER ROOM	6						6
Total	**125**	**4**	**5**	**9**	**81**	**4**	**22**

REV.	ISSUED	DESCRIPTION	DEALT	CHECKED	APPROVED

REVISIONS

THIS DRAWING HAS NOT BEEN PUBLISHED AND IS THE SOLE PROPERTY OF MASS N VOID DESIGN CONSULTANTS. AND IS ISSUED TO THE PARTY FOR THE SPECIFIC PURPOSE AS STATED IN THE AGREEMENT AND IT SHALL NOT BE REPRODUCED, COPIED, LENT OR OTHERWISE DISPOSED OF DIRECTLY OR INDIRECTLY, NOR USED FOR ANY OTHER PURPOSE OTHER THAN FOR WHICH IT IS FURNISHED.

NORTH

CLIENT:-

POWER GRID CORPORATION OF INDIA LIMITED

PROJECT:-

PROPOSED OFFICE AT 5TH FLOOR, TOWER C
WORLD TRADE CENTRE, NAUROJI NAGAR NEW DELHI

ARCHITECTURE DRAWING		DATE	27-07-2026
PURPOSE	TENDER DRAWING		
SCALE :	1:120	DRG TITLE -	FIFTH FLOOR LAYOUT PLAN
SHEET :	A1		
DEALT	AK		
CHECKED	SM		
APPROVED	PK	DRG NO- 2608/MNV/PG/WTC/TD/AR-P01	REV. R0

MASS N VOID DESIGN CONSULTANTS
(A Pranav Group)
ARCHITECTS,ENGINEERS & INTERIOR DESIGNERS
3rd Floor, Plot no-56, Sector-12B, Dwarka, New Delhi-78
PH: +91 1140415921
B.O : Ranchi Patna Dehradun Ziro

FLOORING LEGEND:-

01.	VITRIFIED TILE SIZE (1200X2400mm) (AS PER APP. SAMPLE) (COLOR-A) COMMON CORRIDOR)	
02.	VITRIFIED TILE SIZE (1200X2400mm) (AS PER APP. SAMPLE) (COLOR-B) (CAFETERIA)	
03.	ANTI SKID/MATT VITRIFIED FLOORING SIZE (1200X2400mm)/(AS PER APP. SAMPLE) TOILET & PANTRY,KITCHEN	
04.	WOVEN VINYL FLOORING (PROVIDE SELF LEVELING FLOOR BEFORE LAYING CARPET) (CONFERENCE ROOM-1 TO 3, MEETING & WELLNESS ROOM)	
05.	LVT FLOORING (AS PER APP. SAMPLE) (OPEN OFFICE & GM CUBICAL AREA)	
06.	LAMINATED WOODEN FLOORING (AS PER APP. SAMPLE) (CGM,SECT., PA & ED)	
07.	FALSE FLOORING (AS PER APP. SAMPLE) (SERVER ROOM)	
08.	ANTI STATIC ACID RESISTANCE TILE (AS PER APP. SAMPLE) (UPS ROOM)	
09.	ITALIAN FLOORING (RECEPTION AREA,CMD & DIR. 1 & 2)	
10.	DOUBLE CHARGE VITRIFIED TILE SIZE (800X800mm) (AS PER APP. SAMPLE) (STORE,STATIONARY)	

REV.	ISSUED	DESCRIPTION	DEALT	CHECKED	APPROVED

REVISIONS

THIS DRAWING HAS NOT BEEN PUBLISHED AND IS THE SOLE PROPERTY OF MASS N VOID DESIGN CONSULTANTS. AND IS ISSUED TO THE PARTY FOR THE SPECIFIC PURPOSE AS STATED IN THE AGREEMENT AND IT SHALL NOT BE REPRODUCED, COPIED, LENT OR OTHERWISE DISPOSED OF DIRECTLY OR INDIRECTLY, NOR USED FOR ANY OTHER PURPOSE OTHER THAN FOR WHICH IT IS FURNISHED.

NORTH

CLIENT:-


POWER GRID CORPORATION OF INDIA LIMITED

PROJECT:-

PROPOSED OFFICE AT 5TH FLOOR, TOWER C
WORLD TRADE CENTRE, NAUROJI NAGAR NEW DELHI

FLOORING DRAWING		DATE	27-07-2026
PURPOSE	TENDER DRAWING		
SCALE :	1:120	DRG TITLE -	
SHEET :	A1	FIFTH FLOOR FLOORING PLAN	
DEALT	AK		
CHECKED	SM		
APPROVED	PK	DRG NO- 2608/MNV/PG/WTC/TD/FL-P01	REV. R0

MASS N VOID DESIGN CONSULTANTS
(A Pranav Group)
ARCHITECTS,ENGINEERS & INTERIOR DESIGNERS
3rd Floor, Plot no-56, Sector-12B, Dwarka, New Delhi-78
PH: +91 1140415921
B.O : Ranchi Patna Dehradun Ziro

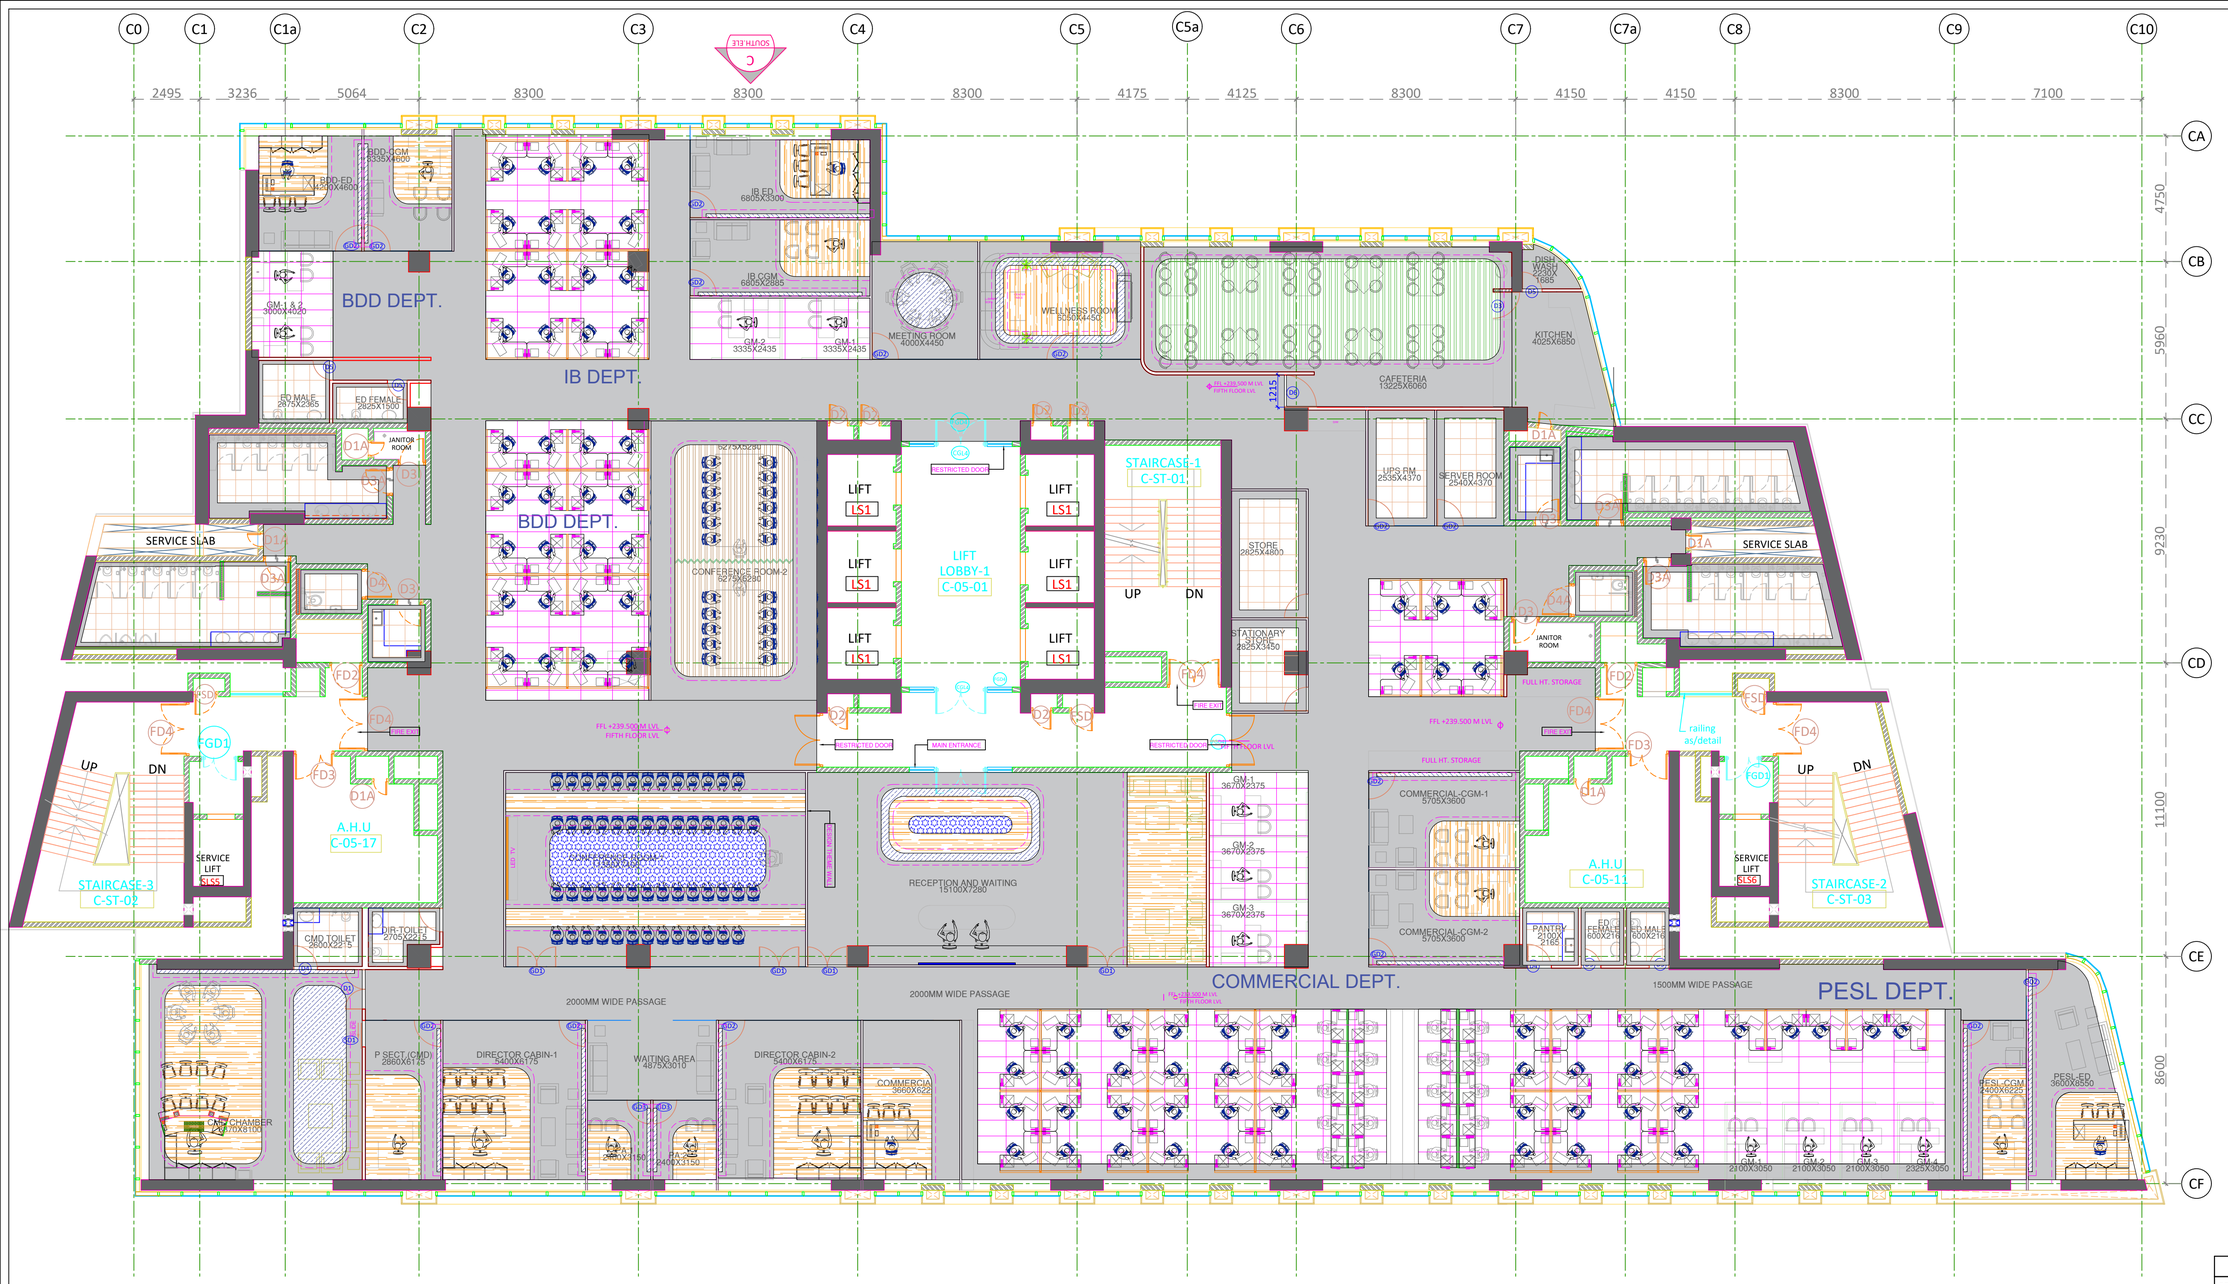

FALSE CEILING LEGEND:-

01.	GYPSUM CEILING	
02.	GYPSUM CEILING	
03.	WOODEN CEILING (METAL)	
04.	METAL LINEAR CEILING	
05.	STONE WOOL CEILING (600X1200MM	
06.	STRETCH LIGHT CEILING	
07.	METAL GRID CEILING	
08.	BAFFEL CEILING	

REV.	ISSUED	DESCRIPTION	DEALT	CHECKED	APPROVED

REVISIONS

THIS DRAWING HAS NOT BEEN PUBLISHED AND IS THE SOLE PROPERTY OF MASS N VOID DESIGN CONSULTANTS. AND IS ISSUED TO THE PARTY FOR THE SPECIFIC PURPOSE AS STATED IN THE AGREEMENT AND IT SHALL NOT BE REPRODUCED, COPIED, LENT OR OTHERWISE DISPOSED OF DIRECTLY OR INDIRECTLY, NOR USED FOR ANY OTHER PURPOSE OTHER THAN FOR WHICH IT IS FURNISHED.

NORTH

CLIENT:-


POWER GRID CORPORATION OF INDIA LIMITED


PROJECT:-

PROPOSED OFFICE AT 5TH FLOOR, TOWER C
WORLD TRADE CENTRE, NAUROJI NAGAR NEW DELHI


FALSE CEILING DRAWING		DATE	27-07-2026
PURPOSE	TENDER DRAWING		
SCALE :	1:120	DRG TITLE -	
SHEET :	A1	FIFTH FLOOR FALSE CEILING PLAN	
DEALT	AK		
CHECKED	SM		
APPROVED	PK	DRG NO- 2608/MNV/PG/WTC/TD/FC-P01	REV. R0

MASS N VOID DESIGN CONSULTANTS
(A Pranav Group)
ARCHITECTS,ENGINEERS & INTERIOR DESIGNERS
3rd Floor, Plot no-56, Sector-12B, Dwarka, New Delhi-78
PH: +91 1140415921
B.O : Ranchi Patna Dehradun Ziro

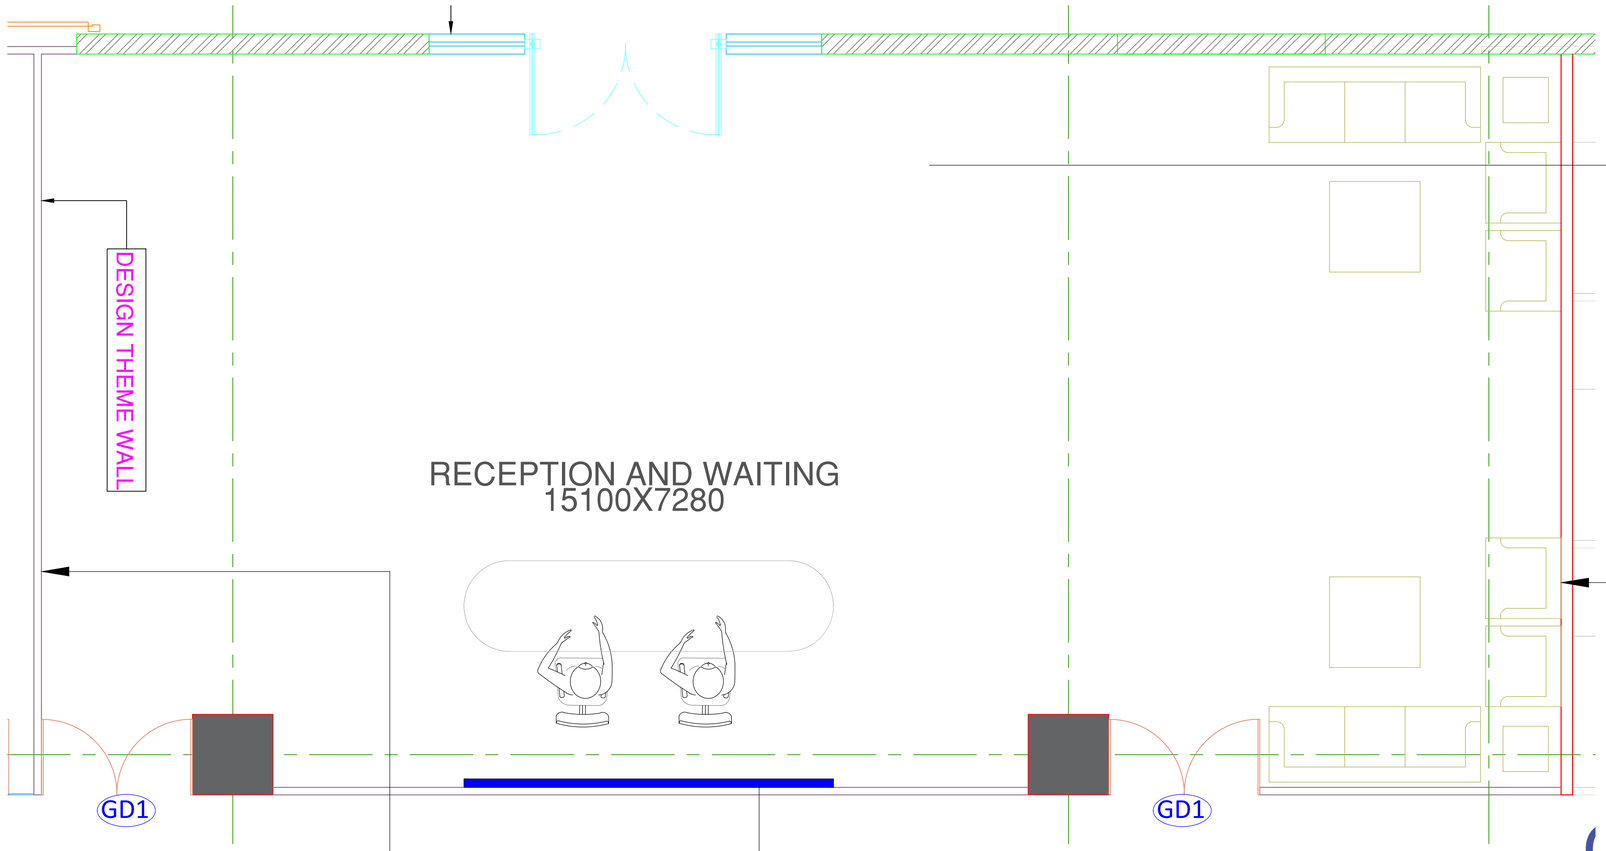

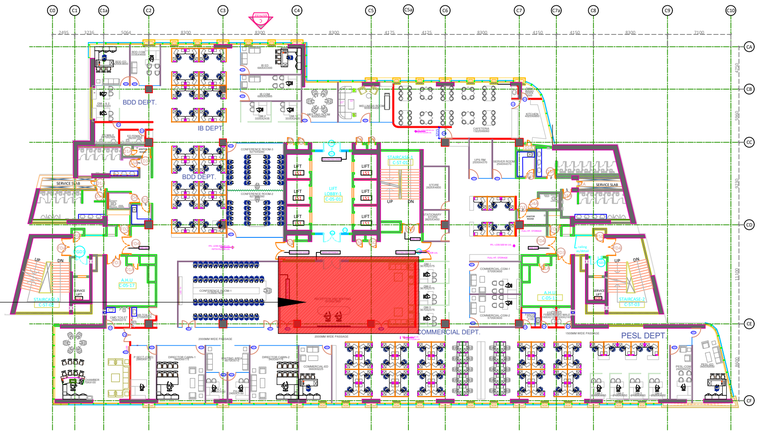

KEY PLAN

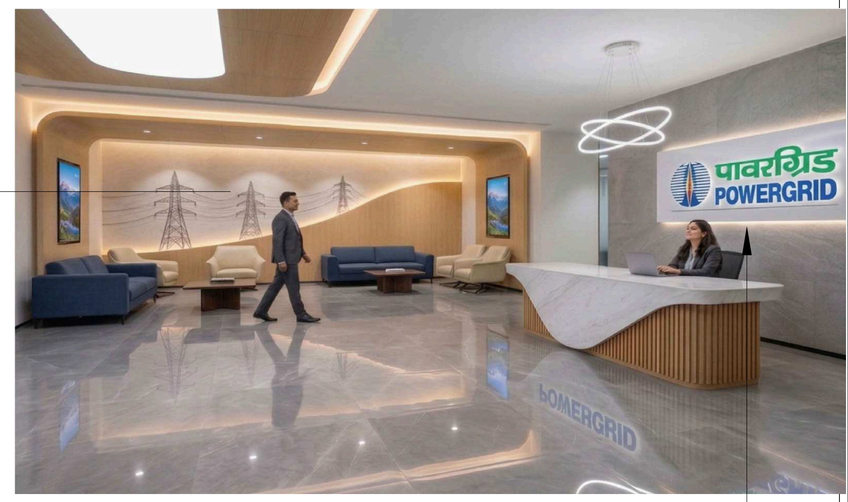

RECEPTION- VIEW -1



RECEPTION- VIEW -2

REV.	ISSUED	DESCRIPTION	DEALT	CHECKED	APPROVED

REVISIONS

THIS DRAWING HAS NOT BEEN PUBLISHED AND IS THE SOLE PROPERTY OF MASS N VOID DESIGN CONSULTANTS. AND IS ISSUED TO THE PARTY FOR THE SPECIFIC PURPOSE AS STATED IN THE AGREEMENT AND IT SHALL NOT BE REPRODUCED, COPIED, LENT OR OTHERWISE DISPOSED OF DIRECTLY OR INDIRECTLY, NOR USED FOR ANY OTHER PURPOSE OTHER THAN FOR WHICH IT IS FURNISHED.

CLIENT:-


POWER GRID CORPORATION OF INDIA LIMITED


PROJECT:-

PROPOSED OFFICE AT 5TH FLOOR, TOWER C
WORLD TRADE CENTRE, NAUROJI NAGAR NEW DELHI


INTERIOR DRAWING		DATE	27-07-2026
PURPOSE	TENDER DRAWING		
SCALE :	NTS	DRG TITLE -	RECEPTION AREA
SHEET :	A2		
DEALT	AK		
CHECKED	SM		
APPROVED	PK	DRG NO- 2608/MNV/PG/WTC/TD/INT-REC01	REV. R0

MASS N VOID DESIGN CONSULTANTS
(A Pranav Group)
ARCHITECTS,ENGINEERS & INTERIOR DESIGNERS
3rd Floor, Plot no-56, Sector-12B, Dwarka, New Delhi-78
PH: +91 1140415921
B.O : Ranchi Patna Dehradun Ziro

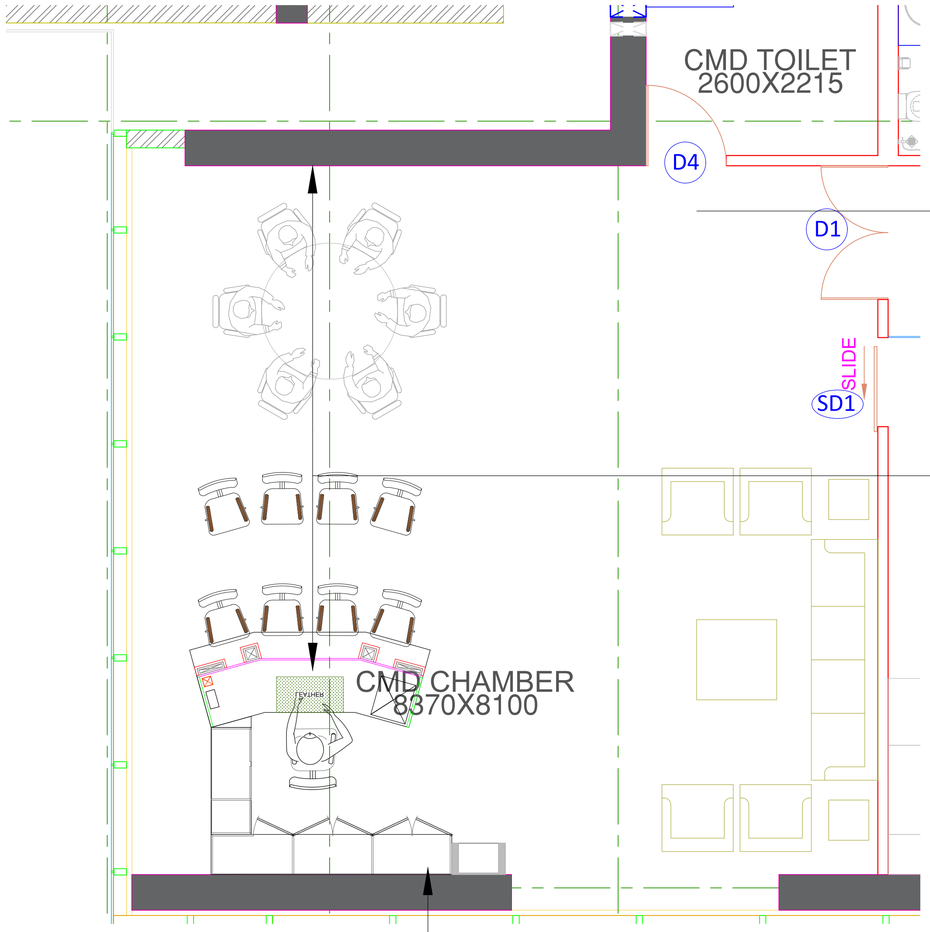


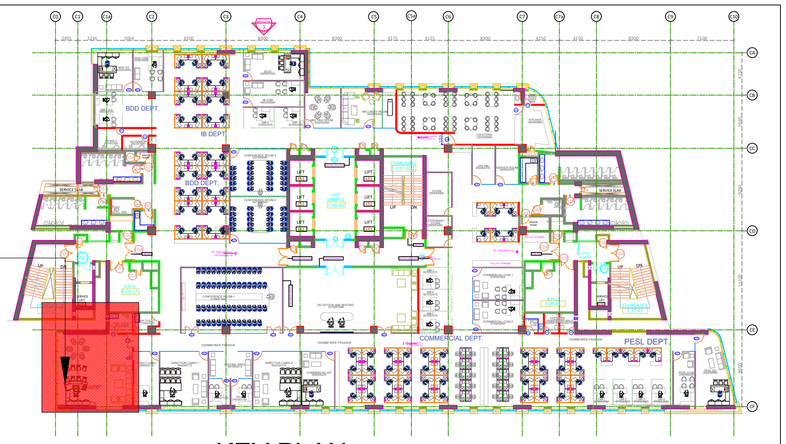

KEY PLAN

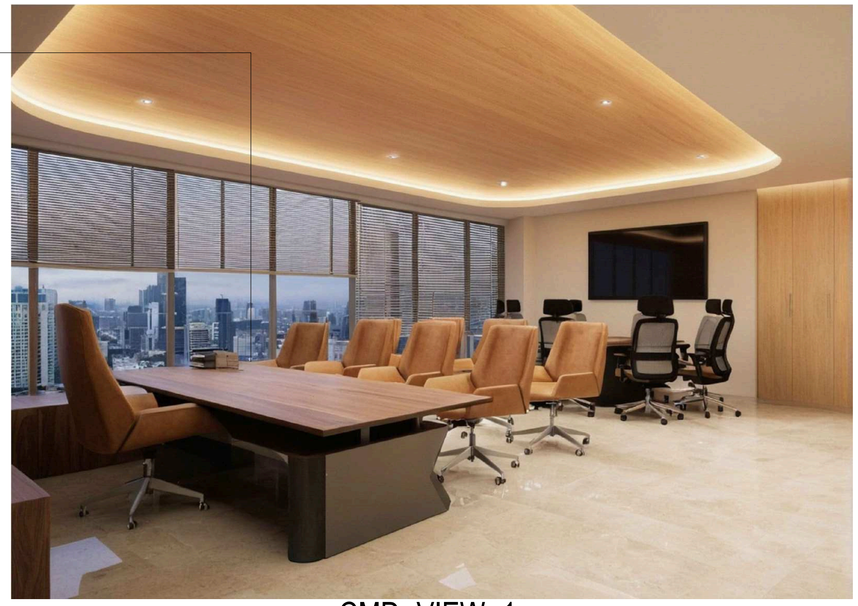

CMD- VIEW -1

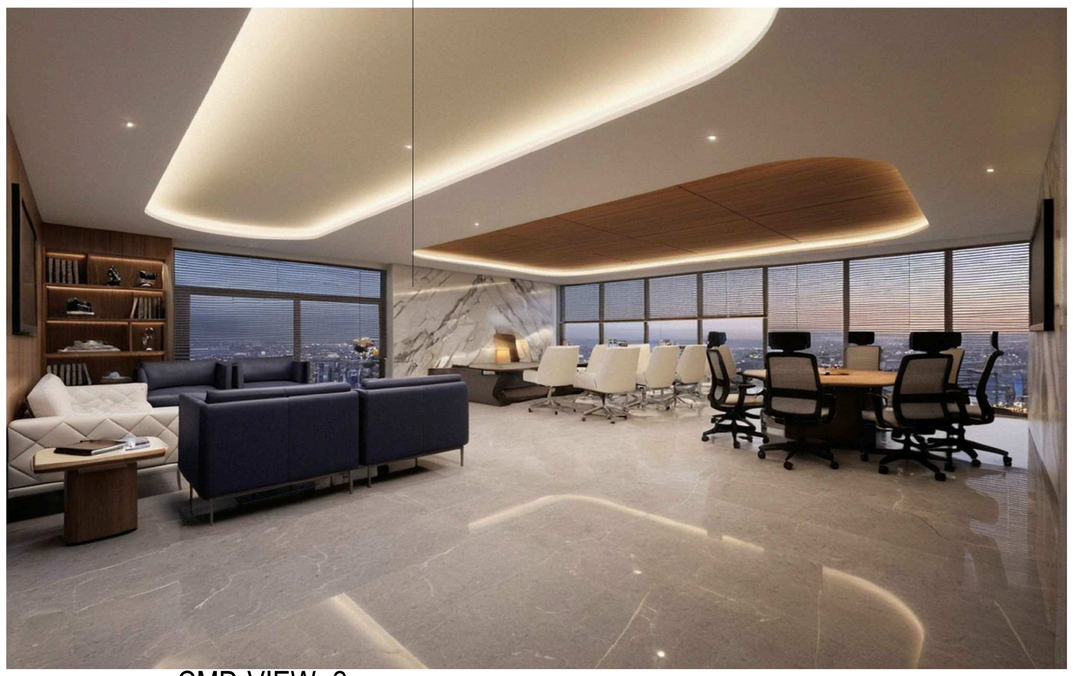

CMD-VIEW -2



CMD-VIEW -3

REV.	ISSUED	DESCRIPTION	DEALT	CHECKED	APPROVED

REVISIONS

THIS DRAWING HAS NOT BEEN PUBLISHED AND IS THE SOLE PROPERTY OF MASS N VOID DESIGN CONSULTANTS. AND IS ISSUED TO THE PARTY FOR THE SPECIFIC PURPOSE AS STATED IN THE AGREEMENT AND IT SHALL NOT BE REPRODUCED, COPIED, LENT OR OTHERWISE DISPOSED OF DIRECTLY OR INDIRECTLY, NOR USED FOR ANY OTHER PURPOSE OTHER THAN FOR WHICH IT IS FURNISHED.

CLIENT:-


POWER GRID CORPORATION OF INDIA LIMITED


PROJECT:-

PROPOSED OFFICE AT 5TH FLOOR, TOWER C
WORLD TRADE CENTRE, NAUROJI NAGAR NEW DELHI

INTERIOR DRAWING		DATE	27-07-2026
PURPOSE	TENDER DRAWING		
SCALE :	NTS	DRG TITLE -	
SHEET :	A2	CMD CHAMBER	
DEALT	AK		
CHECKED	SM		
APPROVED	PK	DRG NO- 2608/IMNV/PG/WTC/TD/INT-CMD02	REV. R0

MASS N VOID DESIGN CONSULTANTS
(A Pranav Group)
ARCHITECTS,ENGINEERS & INTERIOR DESIGNERS
3rd Floor, Plot no-56, Sector-12B, Dwarka, New Delhi-78
PH: +91 1140415921
B.O : Ranchi Patna Dehradun Ziro

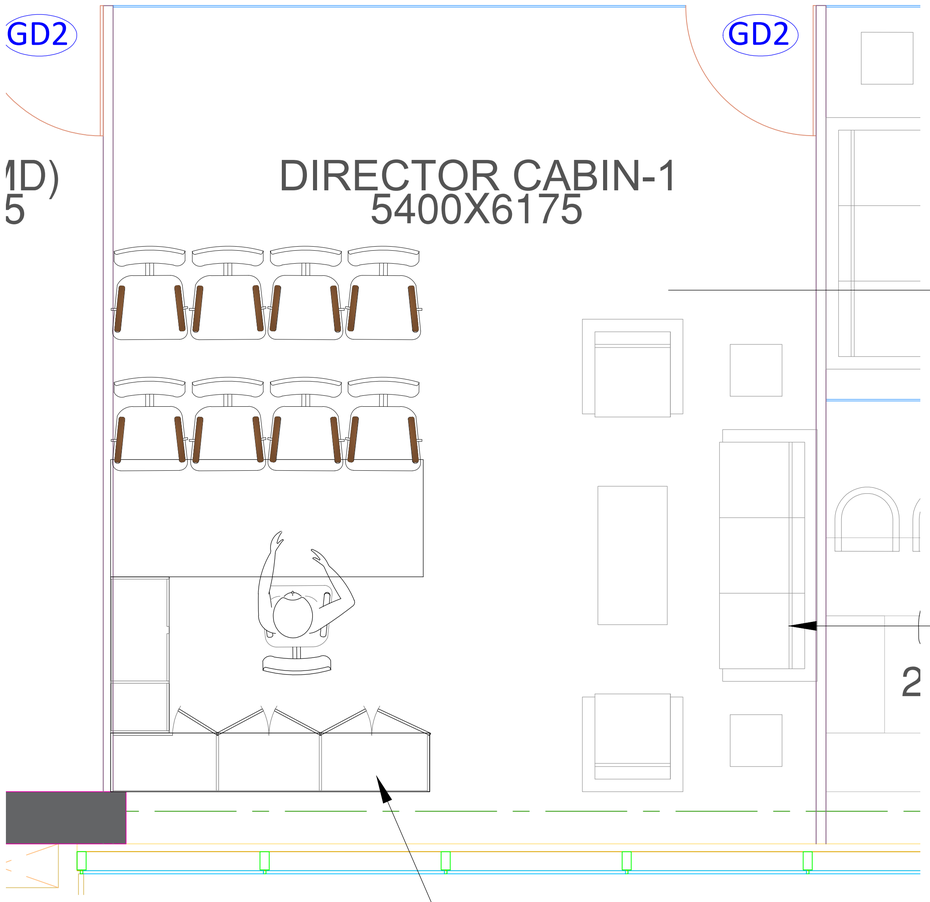

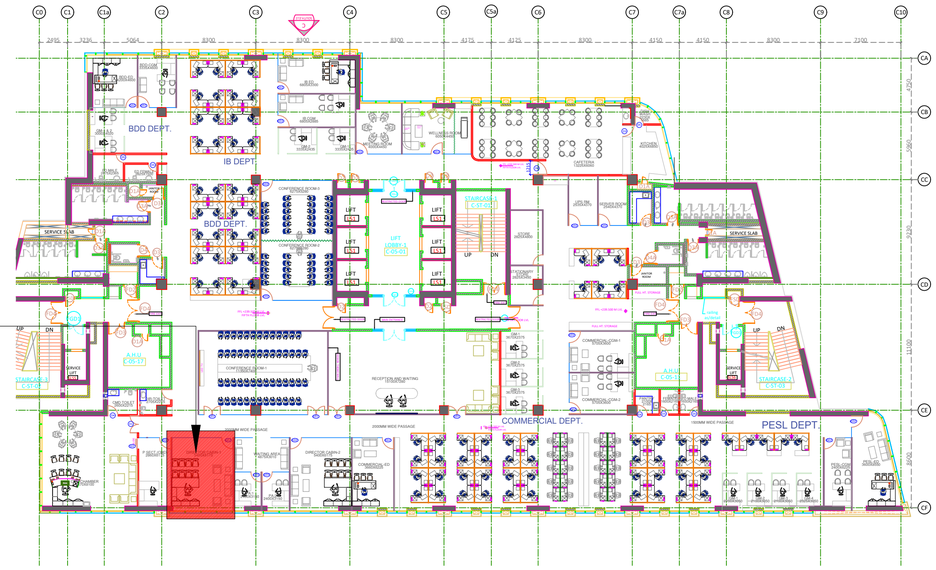

KEY PLAN



DIRECTOR-VIEW -1



DIRECTOR-VIEW -2

REV.	ISSUED	DESCRIPTION	DEALT	CHECKED	APPROVED

REVISIONS

THIS DRAWING HAS NOT BEEN PUBLISHED AND IS THE SOLE PROPERTY OF MASS N VOID DESIGN CONSULTANTS. AND IS ISSUED TO THE PARTY FOR THE SPECIFIC PURPOSE AS STATED IN THE AGREEMENT AND IT SHALL NOT BE REPRODUCED, COPIED, LENT OR OTHERWISE DISPOSED OF DIRECTLY OR INDIRECTLY, NOR USED FOR ANY OTHER PURPOSE OTHER THAN FOR WHICH IT IS FURNISHED.

CLIENT:-


POWER GRID CORPORATION OF INDIA LIMITED


PROJECT:-

PROPOSED OFFICE AT 5TH FLOOR, TOWER C
WORLD TRADE CENTRE, NAUROJI NAGAR NEW DELHI

INTERIOR DRAWING		DATE	27-07-2026
PURPOSE	TENDER DRAWING		
SCALE :	NTS	DRG TITLE -	DIRECTOR CABIN
SHEET :	A2		
DEALT	AK		
CHECKED	SM		
APPROVED	PK	DRG NO- 2608/MNV/PG/WTC/TD/INT-DIR03	REV. R0

MASS N VOID DESIGN CONSULTANTS
(A Pranav Group)
ARCHITECTS,ENGINEERS & INTERIOR DESIGNERS
3rd Floor, Plot no-56, Sector-12B, Dwarka, New Delhi-78
PH: +91 1140415921
B.O : Ranchi Patna Dehradun Ziro

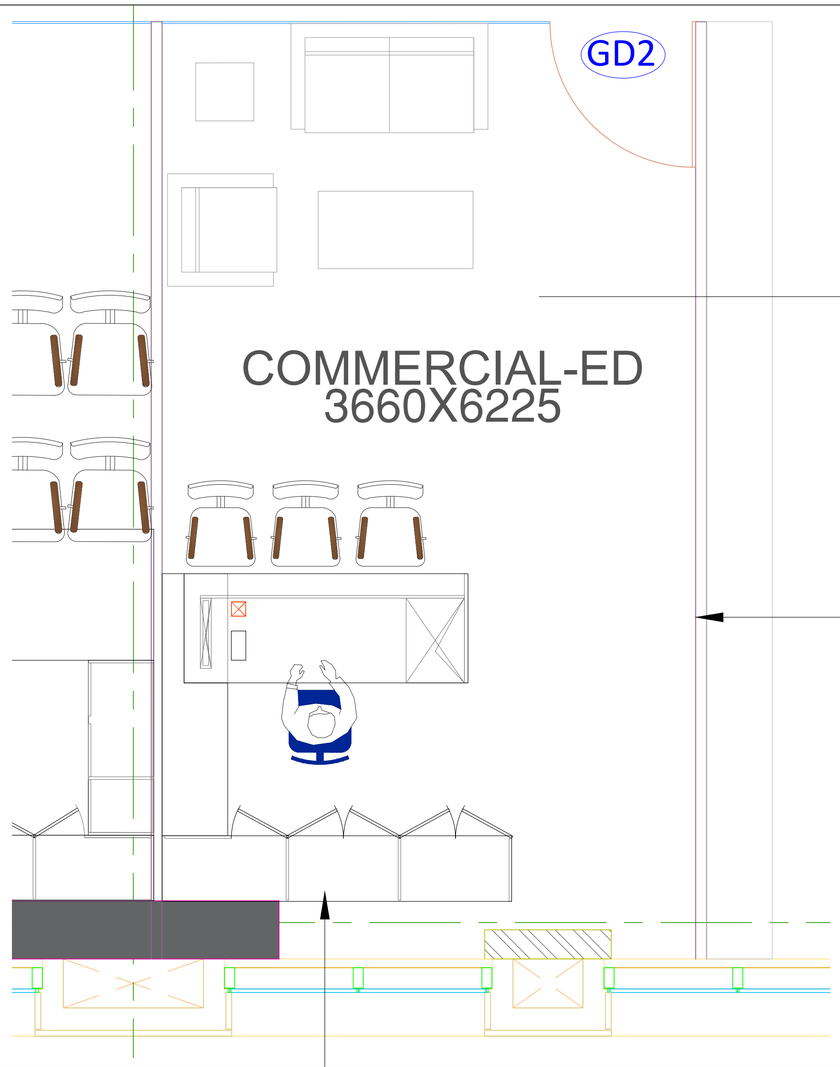


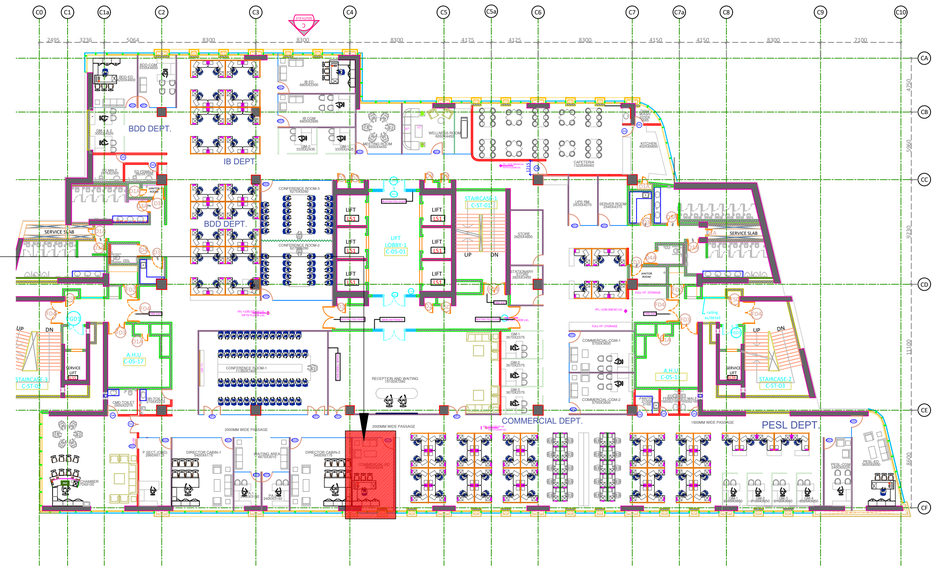

KEY PLAN



ED-VIEW -1

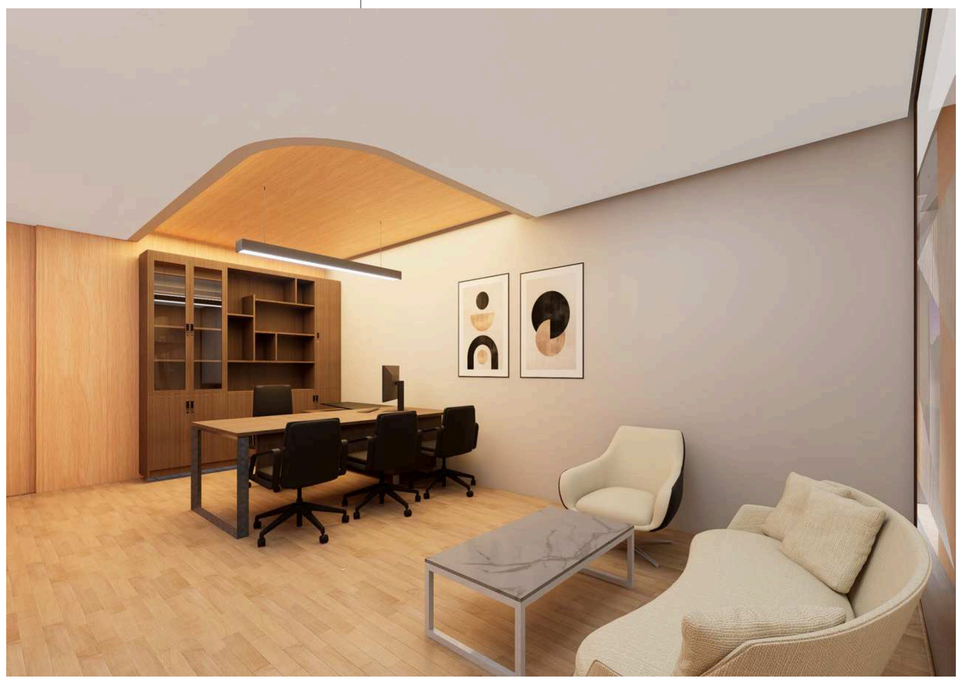

ED-VIEW -2

REV.	ISSUED	DESCRIPTION	DEALT	CHECKED	APPROVED

REVISIONS

THIS DRAWING HAS NOT BEEN PUBLISHED AND IS THE SOLE PROPERTY OF MASS N VOID DESIGN CONSULTANTS. AND IS ISSUED TO THE PARTY FOR THE SPECIFIC PURPOSE AS STATED IN THE AGREEMENT AND IT SHALL NOT BE REPRODUCED, COPIED, LENT OR OTHERWISE DISPOSED OF DIRECTLY OR INDIRECTLY, NOR USED FOR ANY OTHER PURPOSE OTHER THAN FOR WHICH IT IS FURNISHED.

CLIENT:-


POWER GRID CORPORATION OF INDIA LIMITED


PROJECT:-

PROPOSED OFFICE AT 5TH FLOOR, TOWER C
WORLD TRADE CENTRE, NAUROJI NAGAR NEW DELHI

INTERIOR DRAWING		DATE	27-07-2026
PURPOSE	TENDER DRAWING		
SCALE :	NTS	DRG TITLE -	ED CABIN
SHEET :	A2		
DEALT	AK		
CHECKED	SM		
APPROVED	PK	DRG NO- 2608/MNV/PG/WTC/TD/INT-ED04	REV. R0

MASS N VOID DESIGN CONSULTANTS
(A Pranav Group)
ARCHITECTS,ENGINEERS & INTERIOR DESIGNERS
3rd Floor, Plot no-56, Sector-12B, Dwarka, New Delhi-78
PH: +91 1140415921
B.O : Ranchi Patna Dehradun Ziro

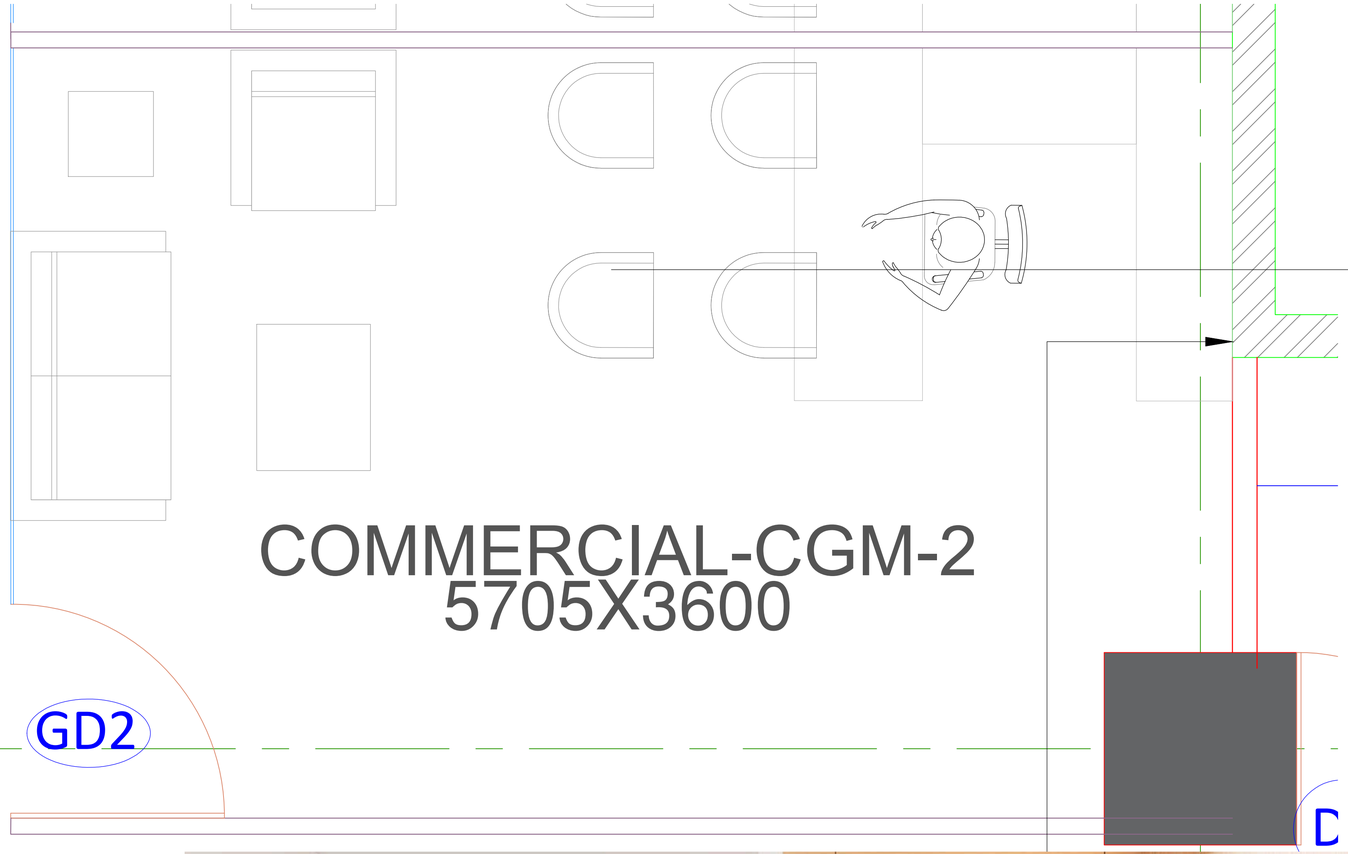

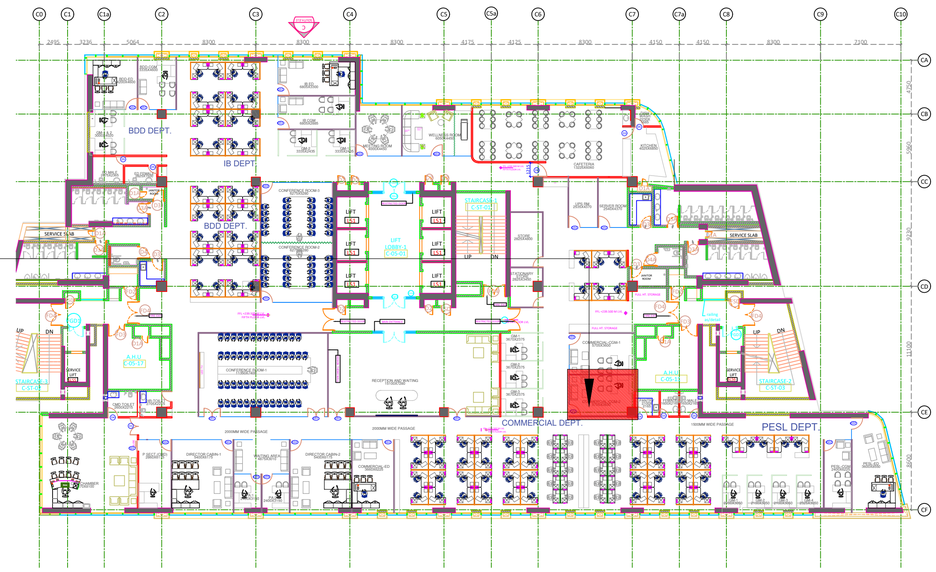

KEY PLAN



CGM-VIEW -1

REV.	ISSUED	DESCRIPTION	DEALT	CHECKED	APPROVED

REVISIONS

THIS DRAWING HAS NOT BEEN PUBLISHED AND IS THE SOLE PROPERTY OF MASS N VOID DESIGN CONSULTANTS. AND IS ISSUED TO THE PARTY FOR THE SPECIFIC PURPOSE AS STATED IN THE AGREEMENT AND IT SHALL NOT BE REPRODUCED, COPIED, LENT OR OTHERWISE DISPOSED OF DIRECTLY OR INDIRECTLY, NOR USED FOR ANY OTHER PURPOSE OTHER THAN FOR WHICH IT IS FURNISHED.

CLIENT:-


POWER GRID CORPORATION OF INDIA LIMITED


PROJECT:-

PROPOSED OFFICE AT 5TH FLOOR, TOWER C
WORLD TRADE CENTRE, NAUROJI NAGAR NEW DELHI


INTERIOR DRAWING		DATE	27-07-2026
PURPOSE	TENDER DRAWING		
SCALE :	NTS	DRG TITLE -	CGM CABIN
SHEET :	A2		
DEALT	AK		
CHECKED	SM		
APPROVED	PK	DRG NO- 2608/MNV/PG/WTC/TD/INT-CGM05	REV. R0

MASS N VOID DESIGN CONSULTANTS
(A Pranav Group)
ARCHITECTS,ENGINEERS & INTERIOR DESIGNERS
3rd Floor, Plot no-56, Sector-12B, Dwarka, New Delhi-78
PH: +91 1140415921
B.O : Ranchi Patna Dehradun Ziro

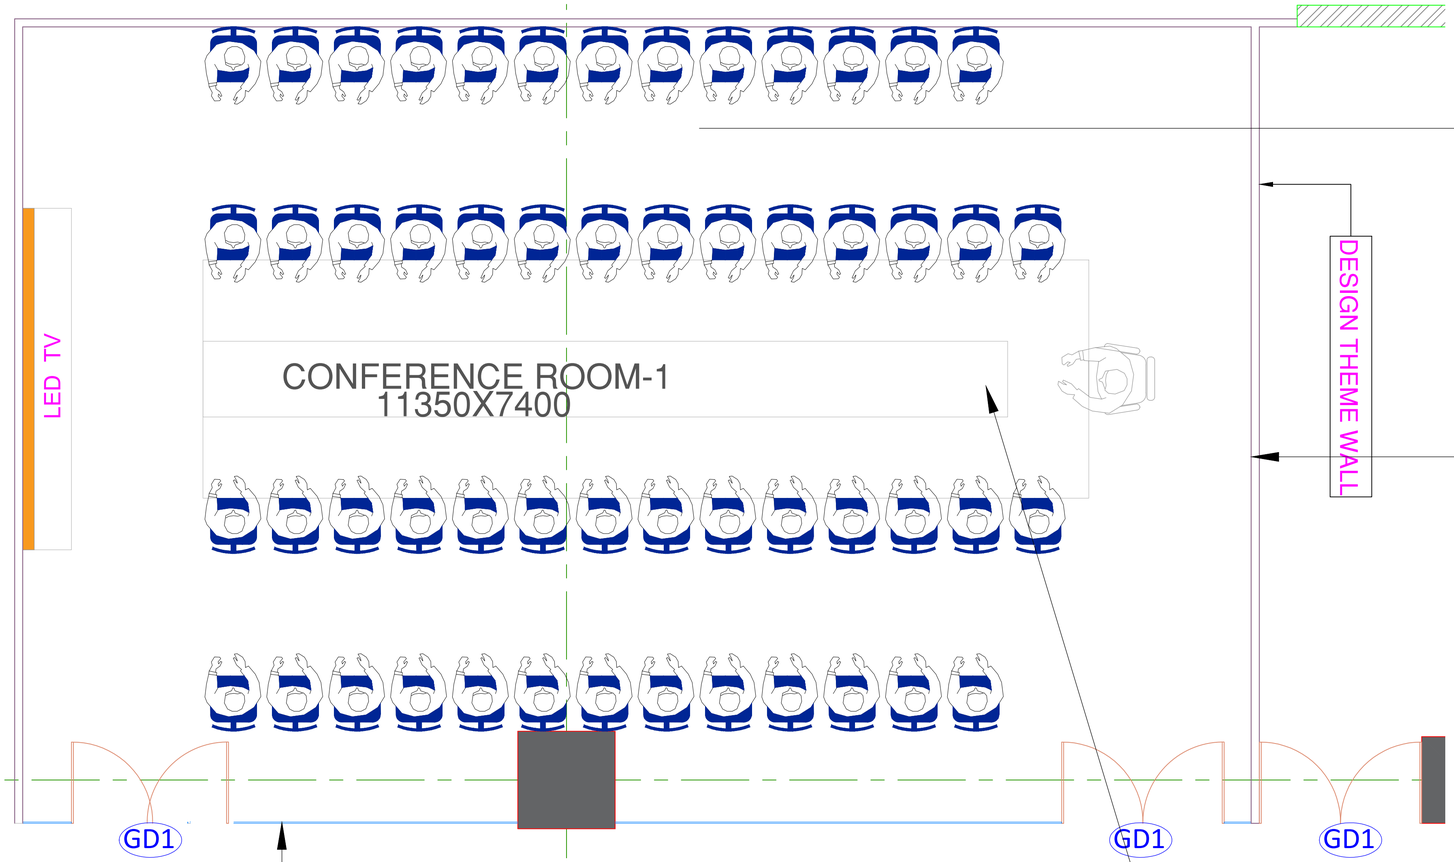

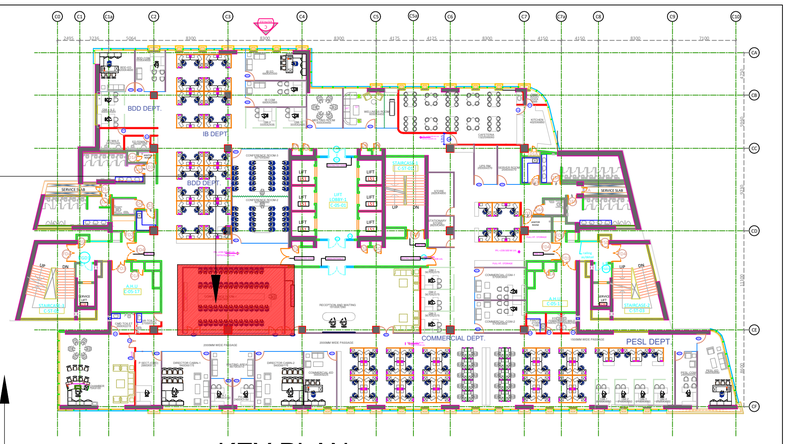


KEY PLAN

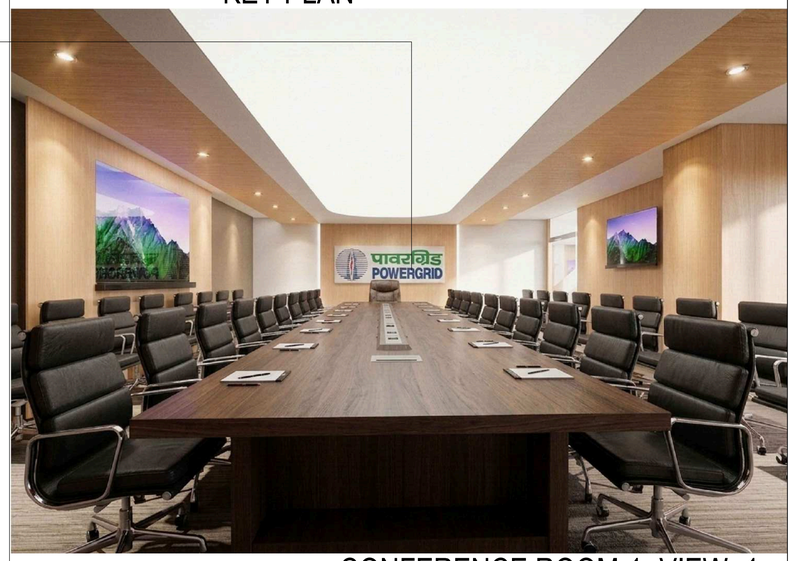

CONFERENCE ROOM-1- VIEW -1



CONFERENCE ROOM-1- VIEW -2

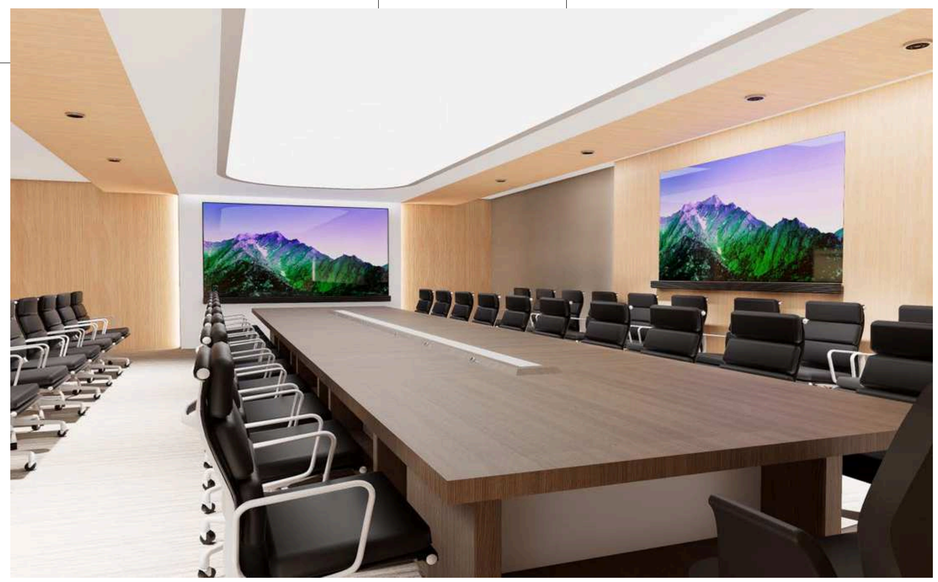

CONFERENCE ROOM-1- VIEW -3

REV.	ISSUED	DESCRIPTION	DEALT	CHECKED	APPROVED

REVISIONS

THIS DRAWING HAS NOT BEEN PUBLISHED AND IS THE SOLE PROPERTY OF MASS N VOID DESIGN CONSULTANTS. AND IS ISSUED TO THE PARTY FOR THE SPECIFIC PURPOSE AS STATED IN THE AGREEMENT AND IT SHALL NOT BE REPRODUCED, COPIED, LENT OR OTHERWISE DISPOSED OF DIRECTLY OR INDIRECTLY, NOR USED FOR ANY OTHER PURPOSE OTHER THAN FOR WHICH IT IS FURNISHED.

CLIENT:-


POWER GRID CORPORATION OF INDIA LIMITED


PROJECT:-

PROPOSED OFFICE AT 5TH FLOOR, TOWER C
WORLD TRADE CENTRE, NAUROJI NAGAR NEW DELHI


INTERIOR DRAWING			DATE	27-07-2026
PURPOSE	TENDER DRAWING			
SCALE :	NTS	DRG TITLE -		
SHEET :	A2	CONFERENCE ROOM-1		
DEALT	AK			
CHECKED	SM			
APPROVED	PK	DRG NO- 2608/MNV/PG/WTC/TD/INT-CON06		REV. R0

MASS N VOID DESIGN CONSULTANTS
(A Pranav Group)
ARCHITECTS,ENGINEERS & INTERIOR DESIGNERS
3rd Floor, Plot no-56, Sector-12B, Dwarka, New Delhi-78
PH: +91 1140415921
B.O : Ranchi Patna Dehradun Ziro

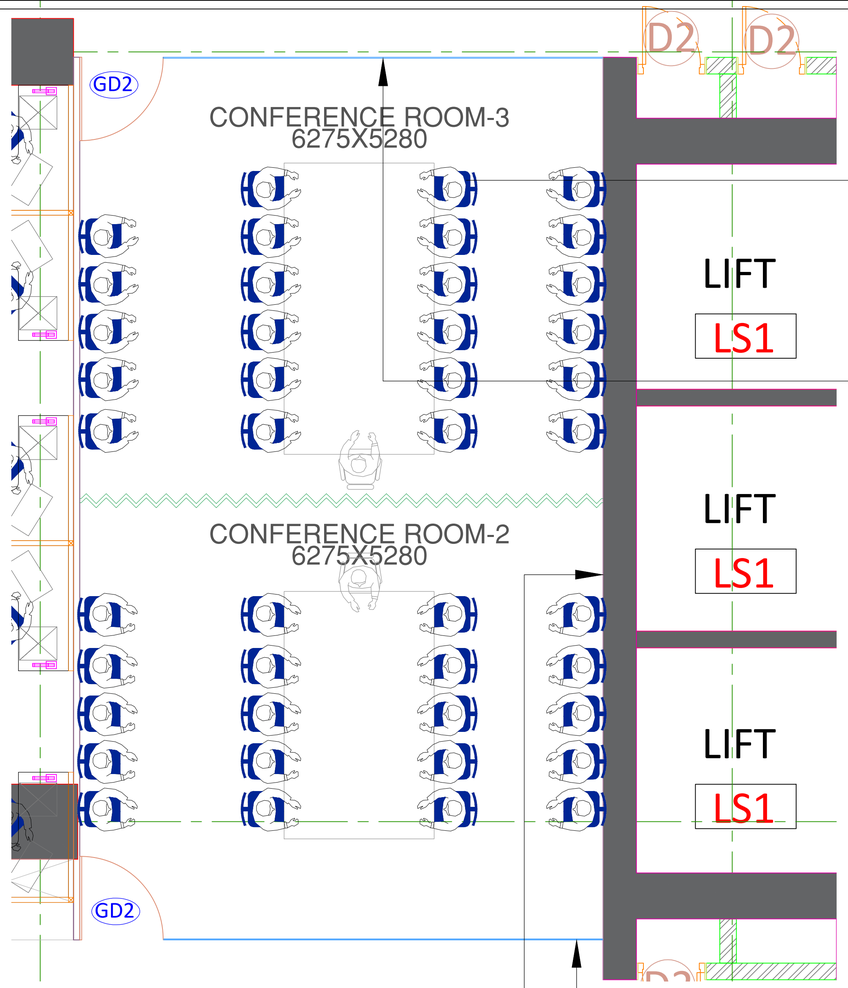

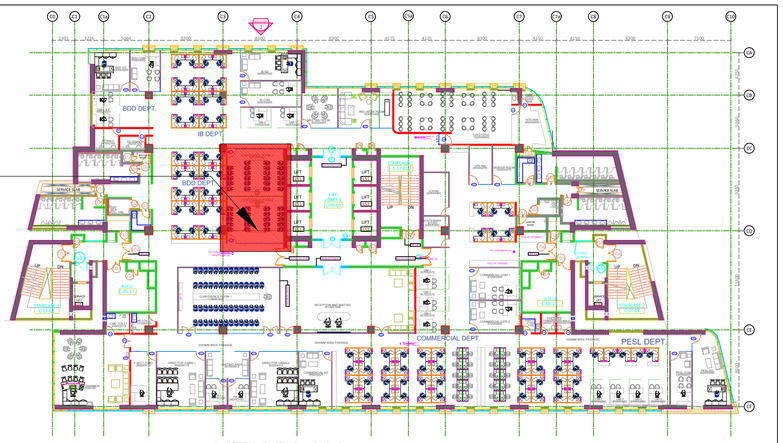


KEY PLAN

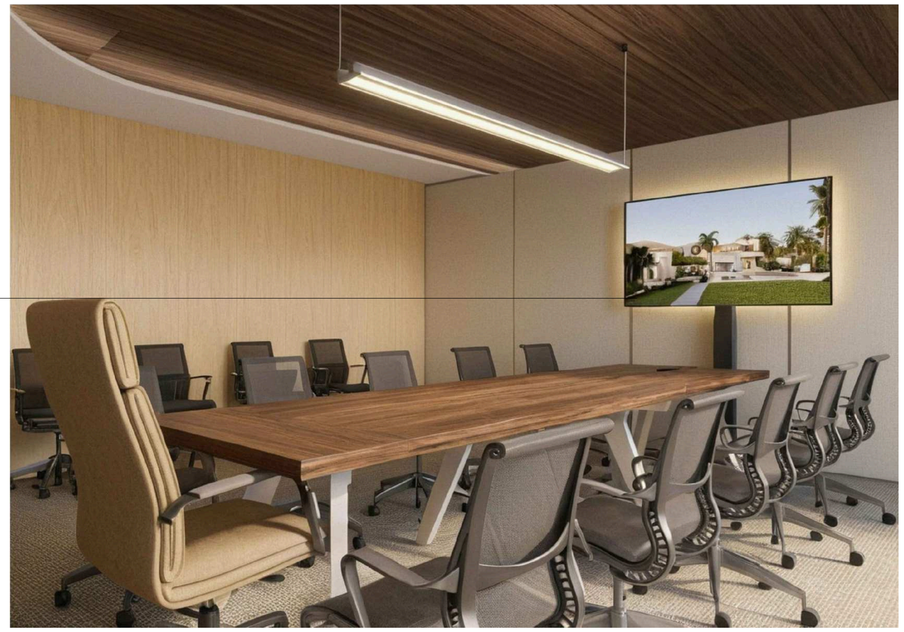

CONFERENCE ROOM-2 & 3- VIEW -1



CONFERENCE ROOM-2 & 3- VIEW -2

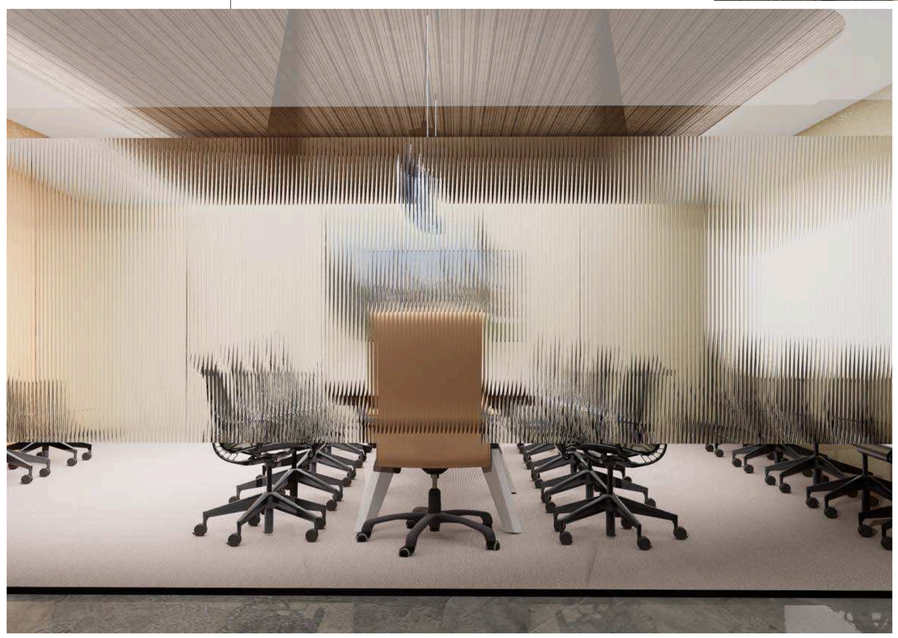

CONFERENCE ROOM-2 & 3- VIEW -3

REV.	ISSUED	DESCRIPTION	DEALT	CHECKED	APPROVED

REVISIONS

THIS DRAWING HAS NOT BEEN PUBLISHED AND IS THE SOLE PROPERTY OF MASS N VOID DESIGN CONSULTANTS. AND IS ISSUED TO THE PARTY FOR THE SPECIFIC PURPOSE AS STATED IN THE AGREEMENT AND IT SHALL NOT BE REPRODUCED, COPIED, LENT OR OTHERWISE DISPOSED OF DIRECTLY OR INDIRECTLY, NOR USED FOR ANY OTHER PURPOSE OTHER THAN FOR WHICH IT IS FURNISHED.

CLIENT:-


POWER GRID CORPORATION OF INDIA LIMITED


PROJECT:-

PROPOSED OFFICE AT 5TH FLOOR, TOWER C
WORLD TRADE CENTRE, NAUROJI NAGAR NEW DELHI

INTERIOR DRAWING		DATE	27-07-2026
PURPOSE	TENDER DRAWING		
SCALE :	NTS	DRG TITLE -	CONFERENCE ROOM-2 & 3
SHEET :	A2		
DEALT	AK		
CHECKED	SM		
APPROVED	PK	DRG NO- 2608/MNV/PG/WTC/TD/INT-CON07	REV. R0

MASS N VOID DESIGN CONSULTANTS
(A Pranav Group)
ARCHITECTS,ENGINEERS & INTERIOR DESIGNERS
3rd Floor, Plot no-56, Sector-12B, Dwarka, New Delhi-78
PH: +91 1140415921
B.O : Ranchi Patna Dehradun Ziro

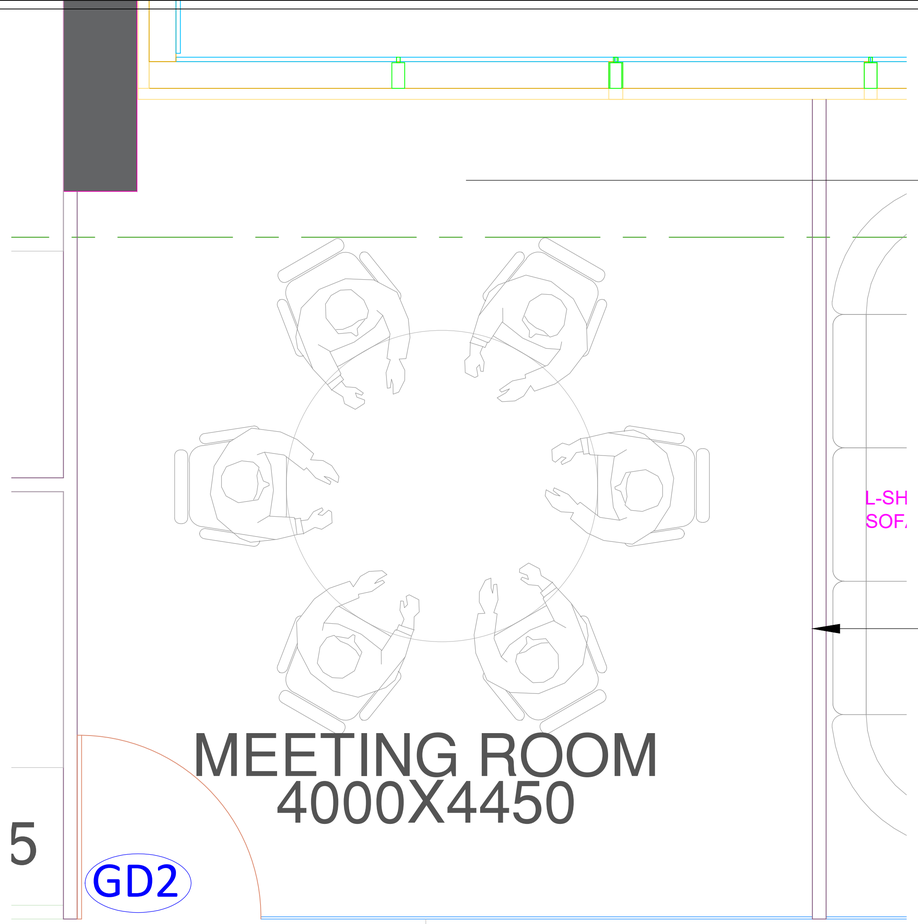

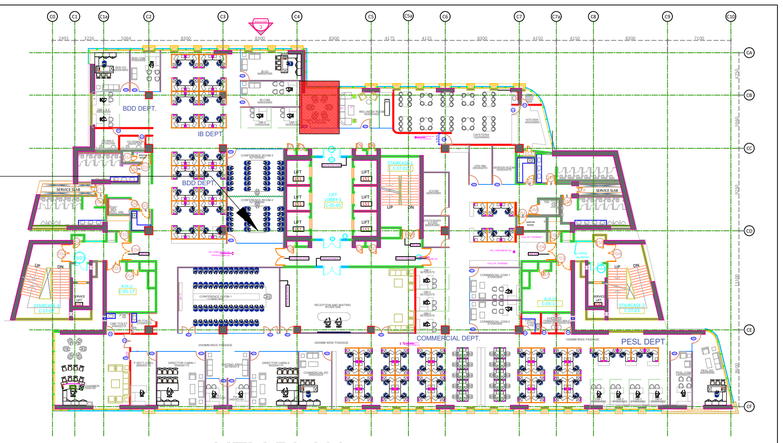

KEY PLAN



MEETING ROOM- VIEW -1



MEETING ROOM- VIEW -2

REV.	ISSUED	DESCRIPTION	DEALT	CHECKED	APPROVED

REVISIONS

THIS DRAWING HAS NOT BEEN PUBLISHED AND IS THE SOLE PROPERTY OF MASS N VOID DESIGN CONSULTANTS. AND IS ISSUED TO THE PARTY FOR THE SPECIFIC PURPOSE AS STATED IN THE AGREEMENT AND IT SHALL NOT BE REPRODUCED, COPIED, LENT OR OTHERWISE DISPOSED OF DIRECTLY OR INDIRECTLY, NOR USED FOR ANY OTHER PURPOSE OTHER THAN FOR WHICH IT IS FURNISHED.

CLIENT:-


POWER GRID CORPORATION OF INDIA LIMITED


PROJECT:-

PROPOSED OFFICE AT 5TH FLOOR, TOWER C
WORLD TRADE CENTRE, NAUROJI NAGAR NEW DELHI


INTERIOR DRAWING		DATE	27-07-2026
PURPOSE	TENDER DRAWING		
SCALE :	NTS	DRG TITLE -	MEETING ROOM
SHEET :	A2		
DEALT	AK		
CHECKED	SM		
APPROVED	PK	DRG NO- 2608/MNV/PG/WTC/TD/INT-MR08	REV. R0


MASS N VOID DESIGN CONSULTANTS
(A Pranav Group)
ARCHITECTS,ENGINEERS & INTERIOR DESIGNERS
3rd Floor, Plot no-56, Sector-12B, Dwarka, New Delhi-78
PH: +91 1140415921
B.O : Ranchi Patna Dehradun Ziro

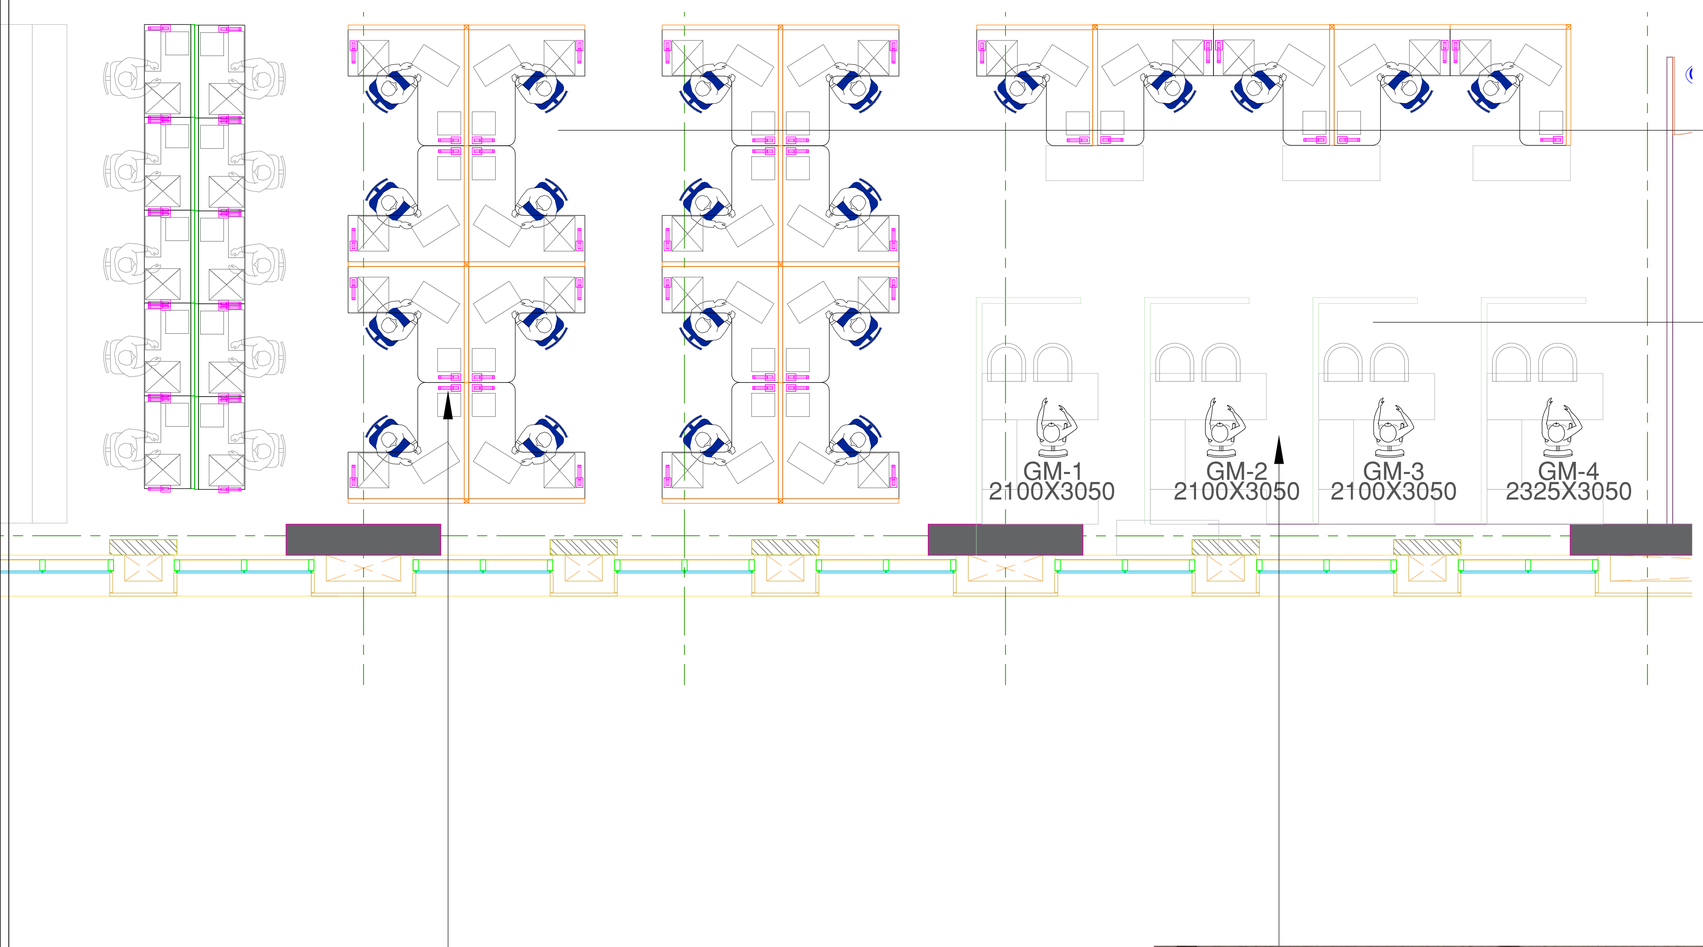

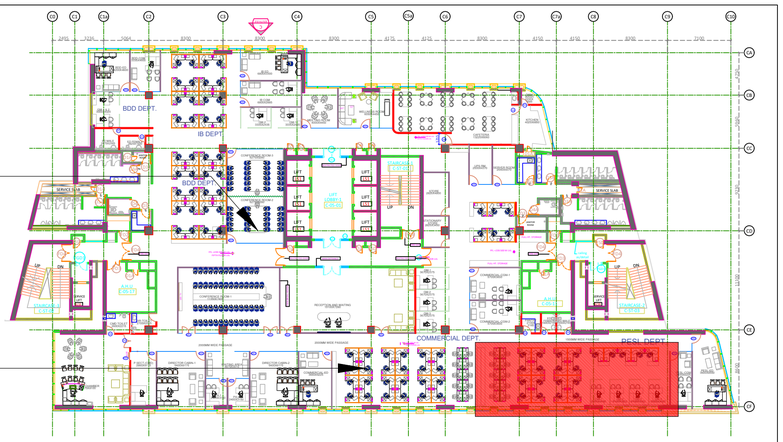


KEY PLAN

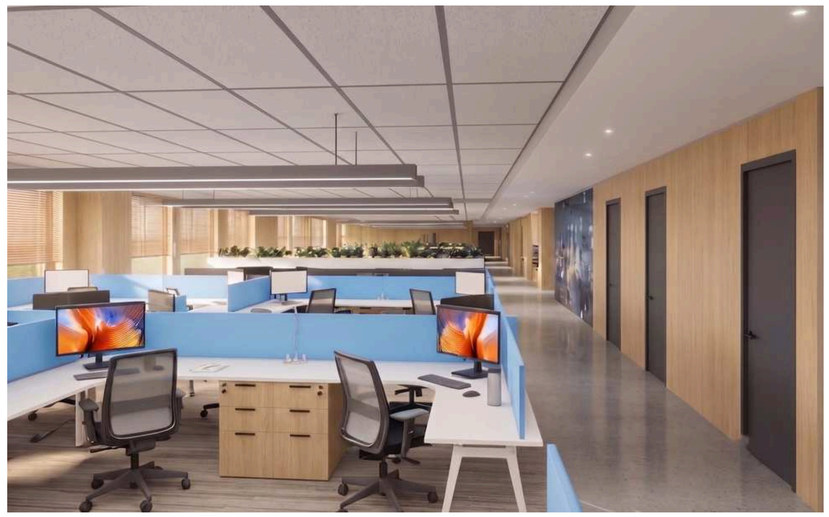

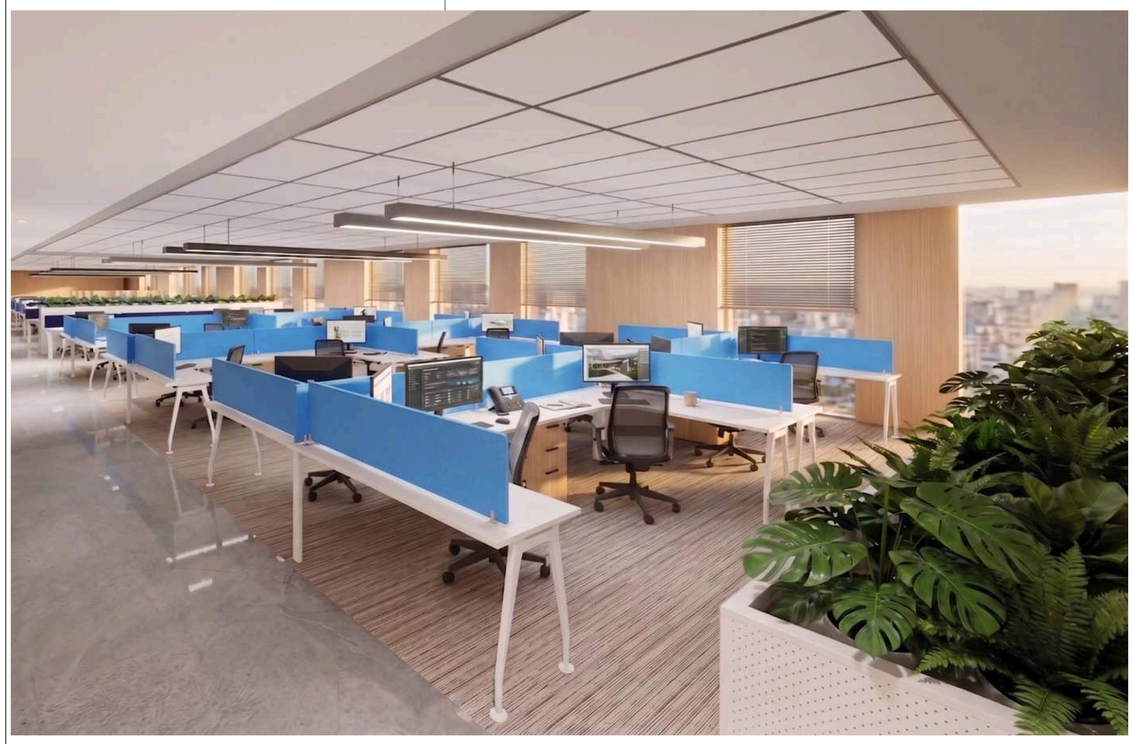

OPEN OFFICE VIEW -2

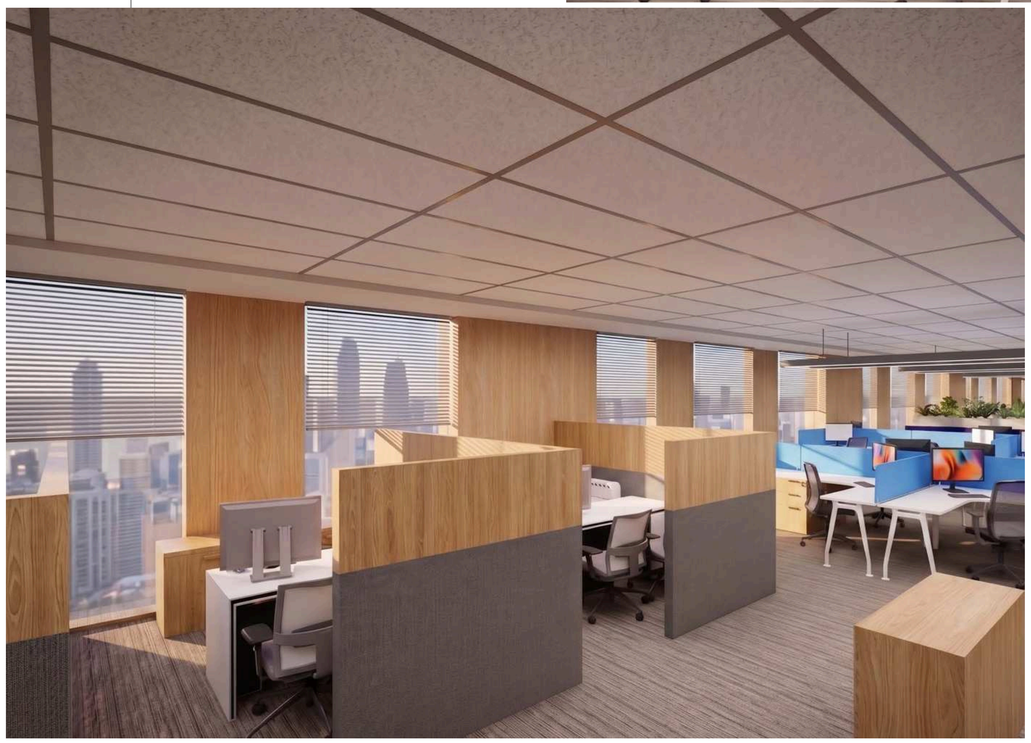

OPEN OFFICE VIEW -3

OPEN OFFICE VIEW -1

REV.	ISSUED	DESCRIPTION	DEALT	CHECKED	APPROVED

REVISIONS

THIS DRAWING HAS NOT BEEN PUBLISHED AND IS THE SOLE PROPERTY OF MASS N VOID DESIGN CONSULTANTS. AND IS ISSUED TO THE PARTY FOR THE SPECIFIC PURPOSE AS STATED IN THE AGREEMENT AND IT SHALL NOT BE REPRODUCED, COPIED, LENT OR OTHERWISE DISPOSED OF DIRECTLY OR INDIRECTLY, NOR USED FOR ANY OTHER PURPOSE OTHER THAN FOR WHICH IT IS FURNISHED.

CLIENT:-


POWER GRID CORPORATION OF INDIA LIMITED


PROJECT:-

PROPOSED OFFICE AT 5TH FLOOR, TOWER C
WORLD TRADE CENTRE, NAUROJI NAGAR NEW DELHI

INTERIOR DRAWING		DATE	27-07-2026
PURPOSE	TENDER DRAWING		
SCALE :	NTS	DRG TITLE -	
SHEET :	A2	OPEN OFFICE	
DEALT	AK		
CHECKED	SM		
APPROVED	PK	DRG NO-	REV.
		2608/MNV/PG/WTC/TD/INT-OP09	R0

MASS N VOID DESIGN CONSULTANTS
(A Pranav Group)
ARCHITECTS,ENGINEERS & INTERIOR DESIGNERS
3rd Floor, Plot no-56, Sector-12B, Dwarka, New Delhi-78
PH: +91 1140415921
B.O : Ranchi Patna Dehradun Ziro

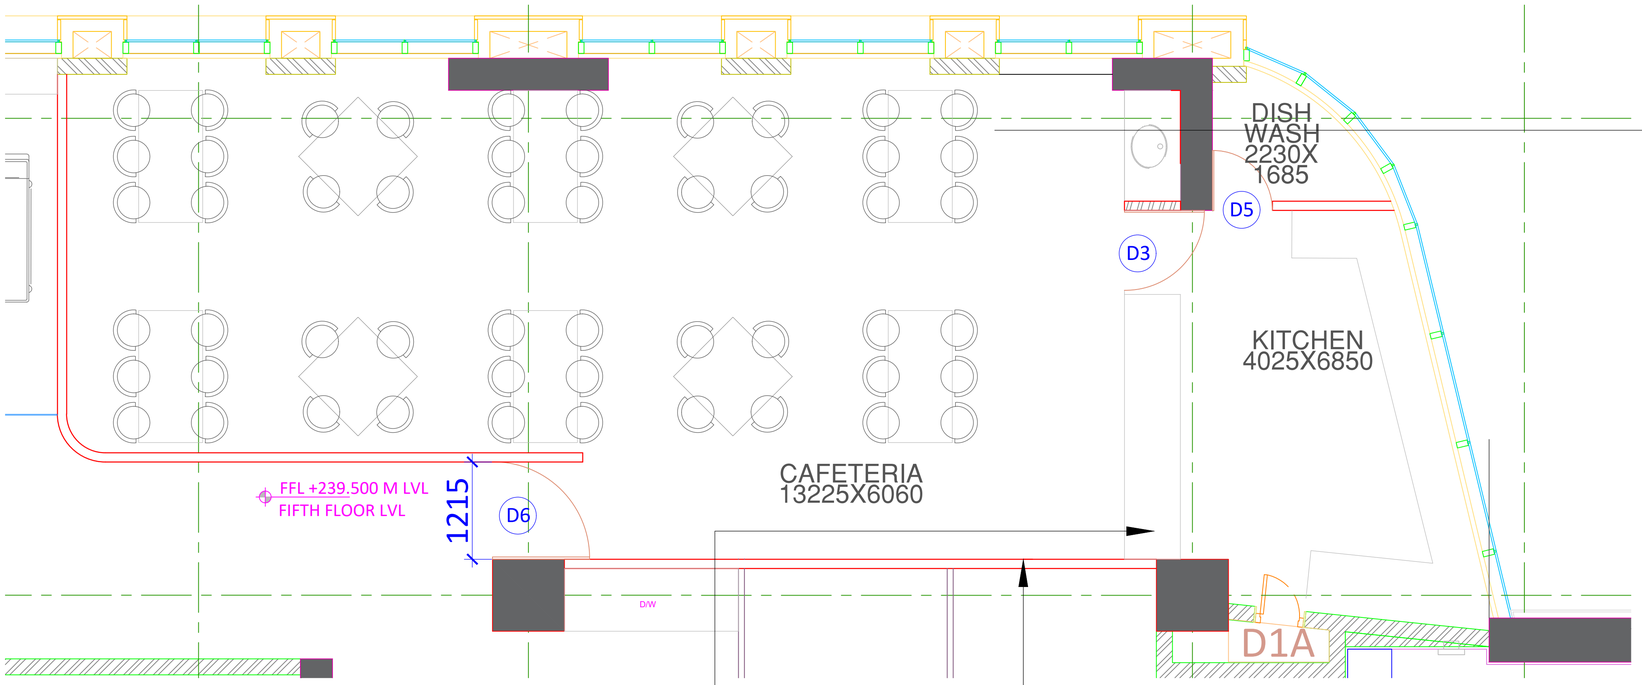

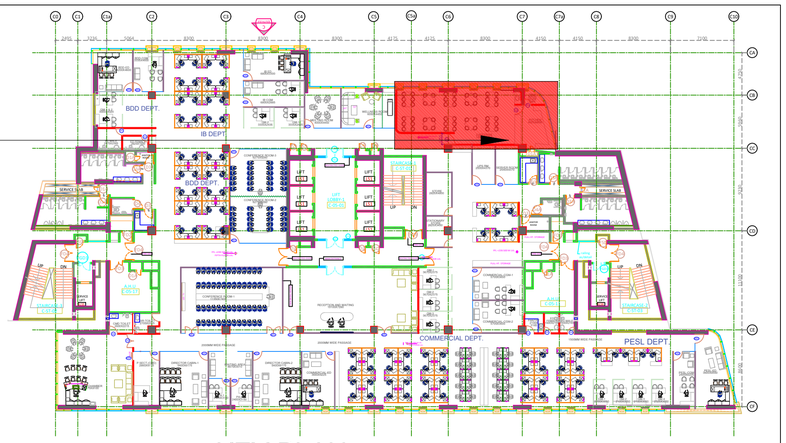

KEY PLAN



CAFETERIA VIEW -1



CAFETERIA VIEW -2

REV.	ISSUED	DESCRIPTION	DEALT	CHECKED	APPROVED

REVISIONS

THIS DRAWING HAS NOT BEEN PUBLISHED AND IS THE SOLE PROPERTY OF MASS N VOID DESIGN CONSULTANTS. AND IS ISSUED TO THE PARTY FOR THE SPECIFIC PURPOSE AS STATED IN THE AGREEMENT AND IT SHALL NOT BE REPRODUCED, COPIED, LENT OR OTHERWISE DISPOSED OF DIRECTLY OR INDIRECTLY, NOR USED FOR ANY OTHER PURPOSE OTHER THAN FOR WHICH IT IS FURNISHED.

CLIENT:-


POWER GRID CORPORATION OF INDIA LIMITED


PROJECT:-

PROPOSED OFFICE AT 5TH FLOOR, TOWER C
WORLD TRADE CENTRE, NAUROJI NAGAR NEW DELHI


INTERIOR DRAWING		DATE	27-07-2026
PURPOSE	TENDER DRAWING		
SCALE :	NTS	DRG TITLE -	
SHEET :	A2	CAFETERIA	
DEALT	AK		
CHECKED	SM		
APPROVED	PK	DRG NO- 2608/MNV/PG/WTC/TD/INT-CAF10	REV: R0

MASS N VOID DESIGN CONSULTANTS
(A Pranav Group)
ARCHITECTS,ENGINEERS & INTERIOR DESIGNERS
3rd Floor, Plot no-56, Sector-12B, Dwarka, New Delhi-78
PH: +91 1140415921
B.O : Ranchi Patna Dehradun Ziro

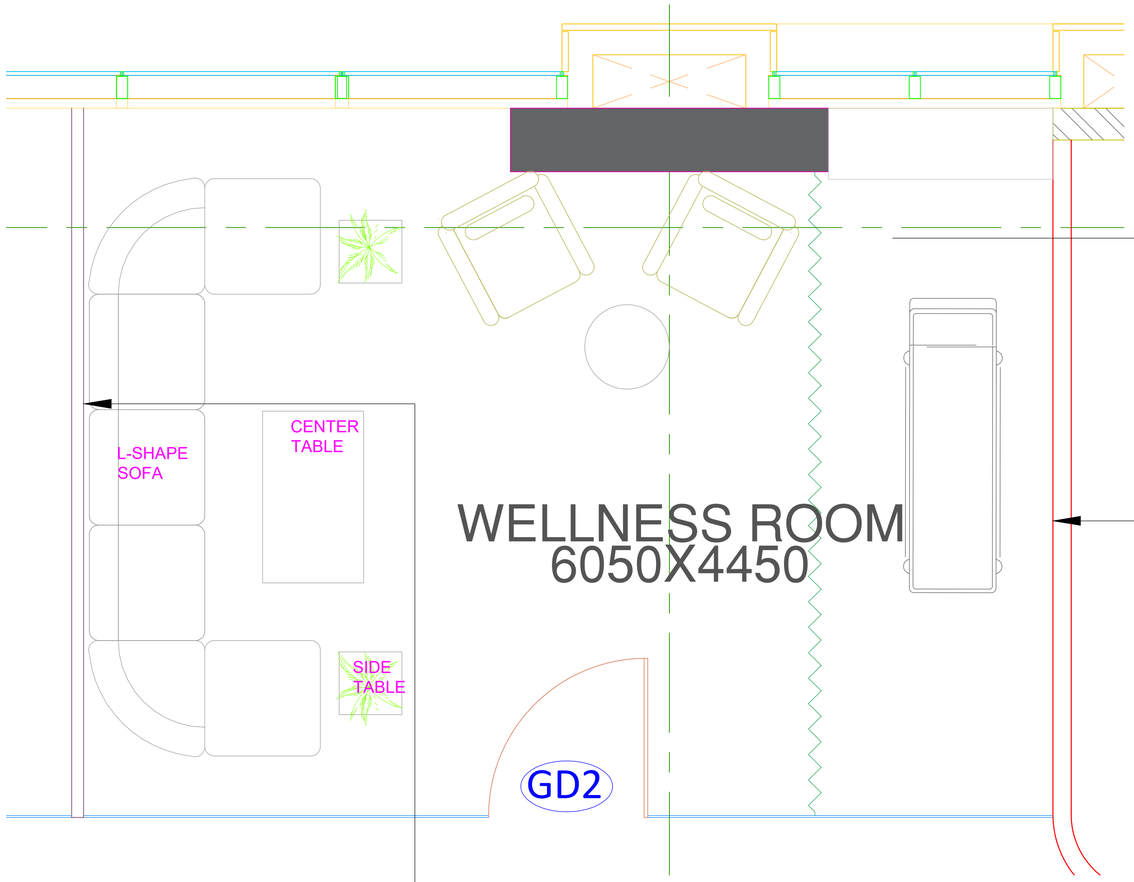


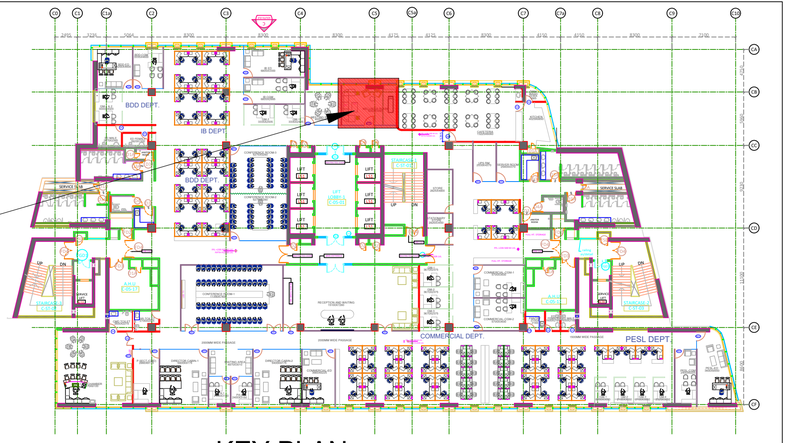

KEY PLAN

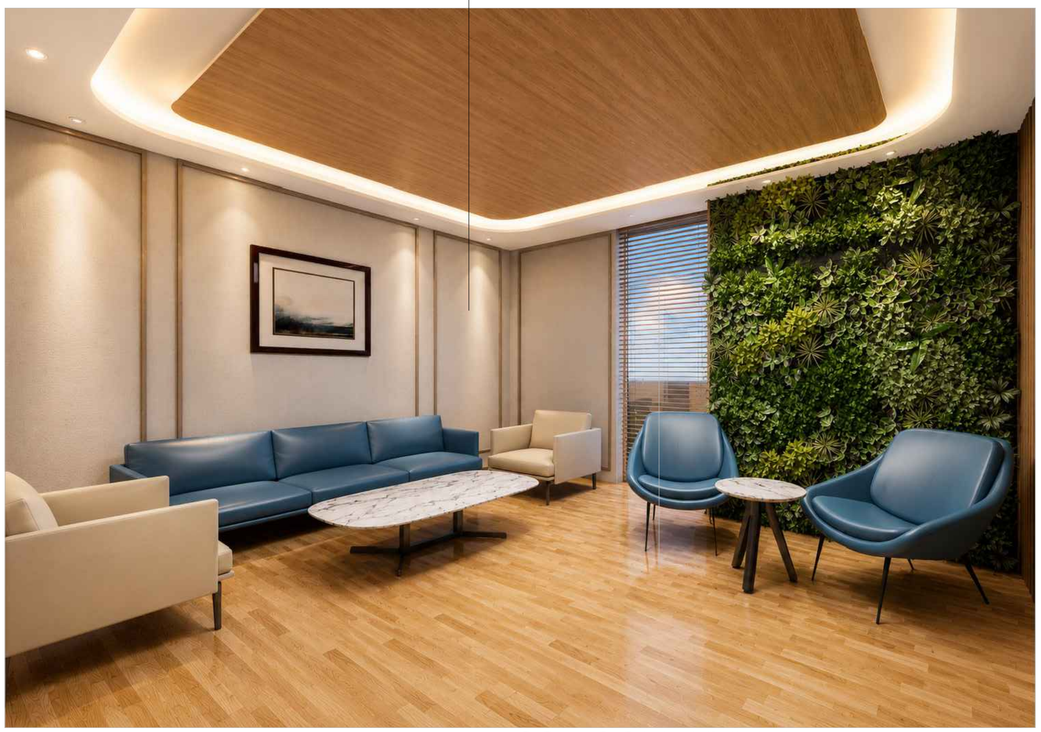

WELLNESS ROOM VIEW -1

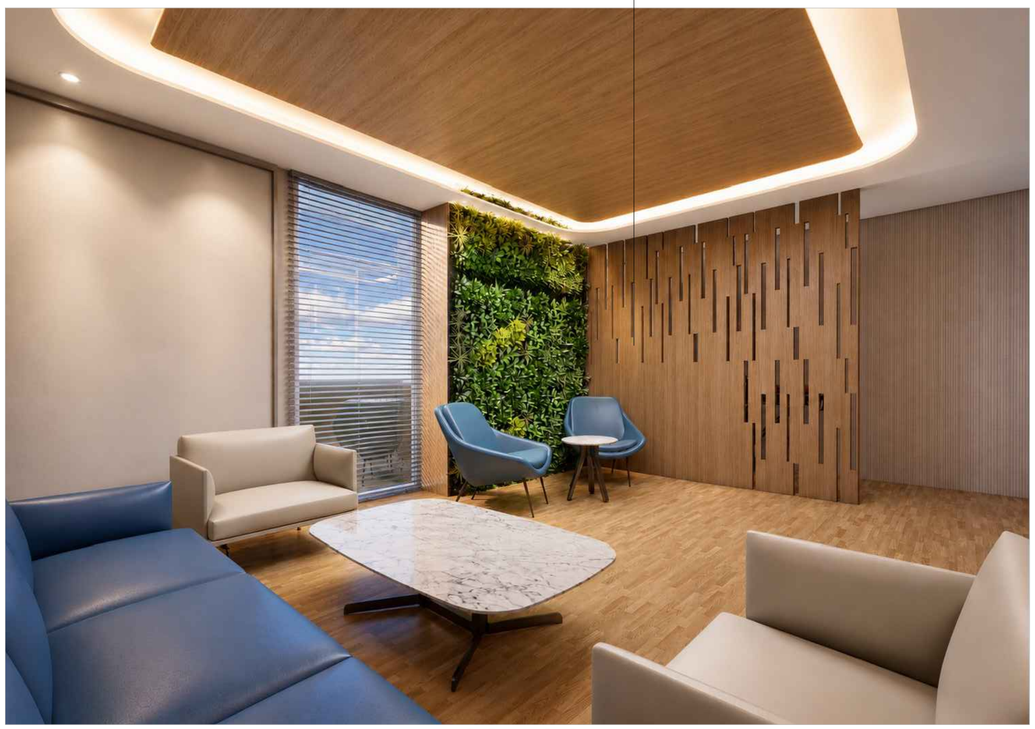

WELLNESS ROOM VIEW -2

REV.	ISSUED	DESCRIPTION	DEALT	CHECKED	APPROVED

REVISIONS

THIS DRAWING HAS NOT BEEN PUBLISHED AND IS THE SOLE PROPERTY OF MASS N VOID DESIGN CONSULTANTS. AND IS ISSUED TO THE PARTY FOR THE SPECIFIC PURPOSE AS STATED IN THE AGREEMENT AND IT SHALL NOT BE REPRODUCED, COPIED, LENT OR OTHERWISE DISPOSED OF DIRECTLY OR INDIRECTLY, NOR USED FOR ANY OTHER PURPOSE OTHER THAN FOR WHICH IT IS FURNISHED.

CLIENT:-

POWER GRID CORPORATION OF INDIA LIMITED

PROJECT:-

PROPOSED OFFICE AT 5TH FLOOR, TOWER C
WORLD TRADE CENTRE, NAUROJI NAGAR NEW DELHI

INTERIOR DRAWING		DATE	27-07-2026
PURPOSE	TENDER DRAWING		
SCALE :	NTS	DRG TITLE -	
SHEET :	A2	WELLNESS ROOM	
DEALT	AK		
CHECKED	SM		
APPROVED	PK	DRG NO- 2608/MNV/PG/WTC/TD/INT-WR11	REV. R0

MASS N VOID DESIGN CONSULTANTS
(A Pranav Group)
ARCHITECTS,ENGINEERS & INTERIOR DESIGNERS
3rd Floor, Plot no-56, Sector-12B, Dwarka, New Delhi-78
PH: +91 1140415921
B.O : Ranchi Patna Dehradun Ziro