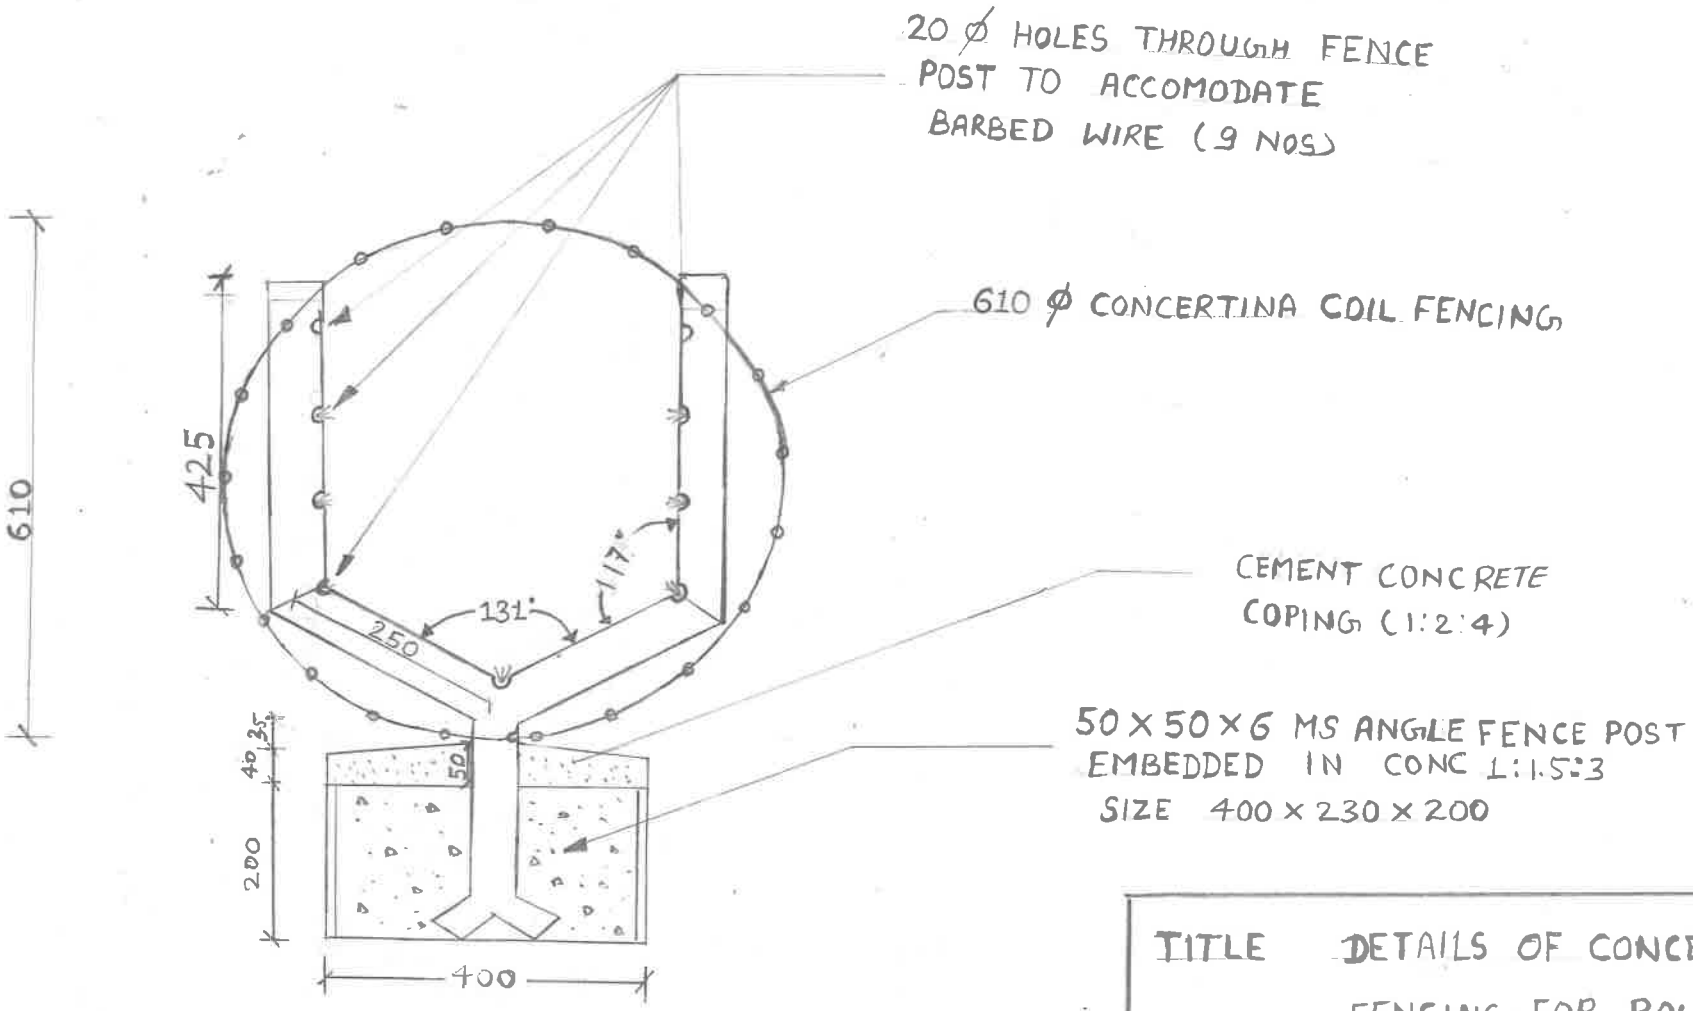

TITLE DETAILS OF CONCERTINA COIL FENCING FOR BOUNDARY WALL