


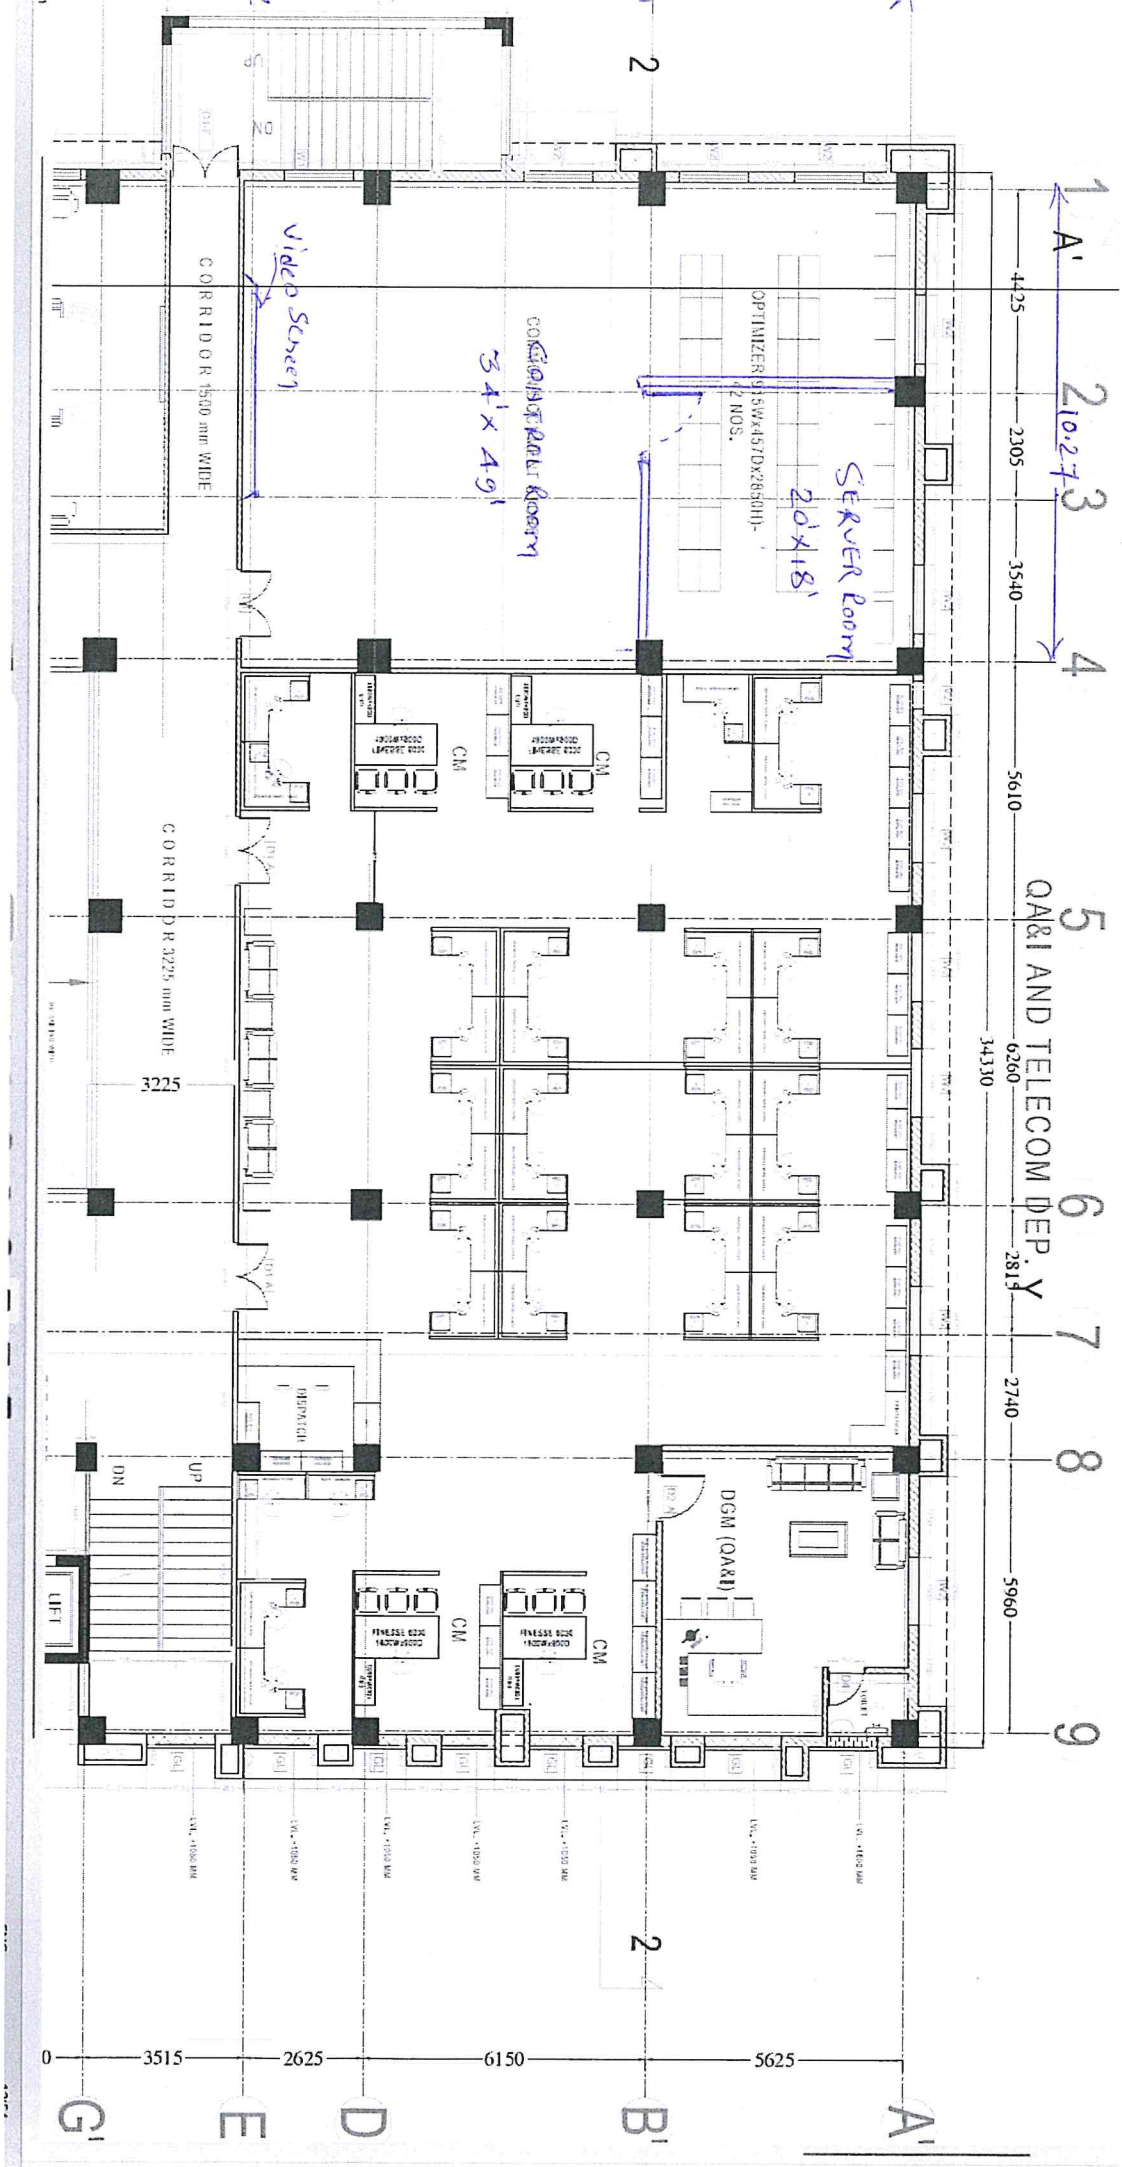

PROPOSED CONTROL ROOM & SERVER ROOM LAYOUT

