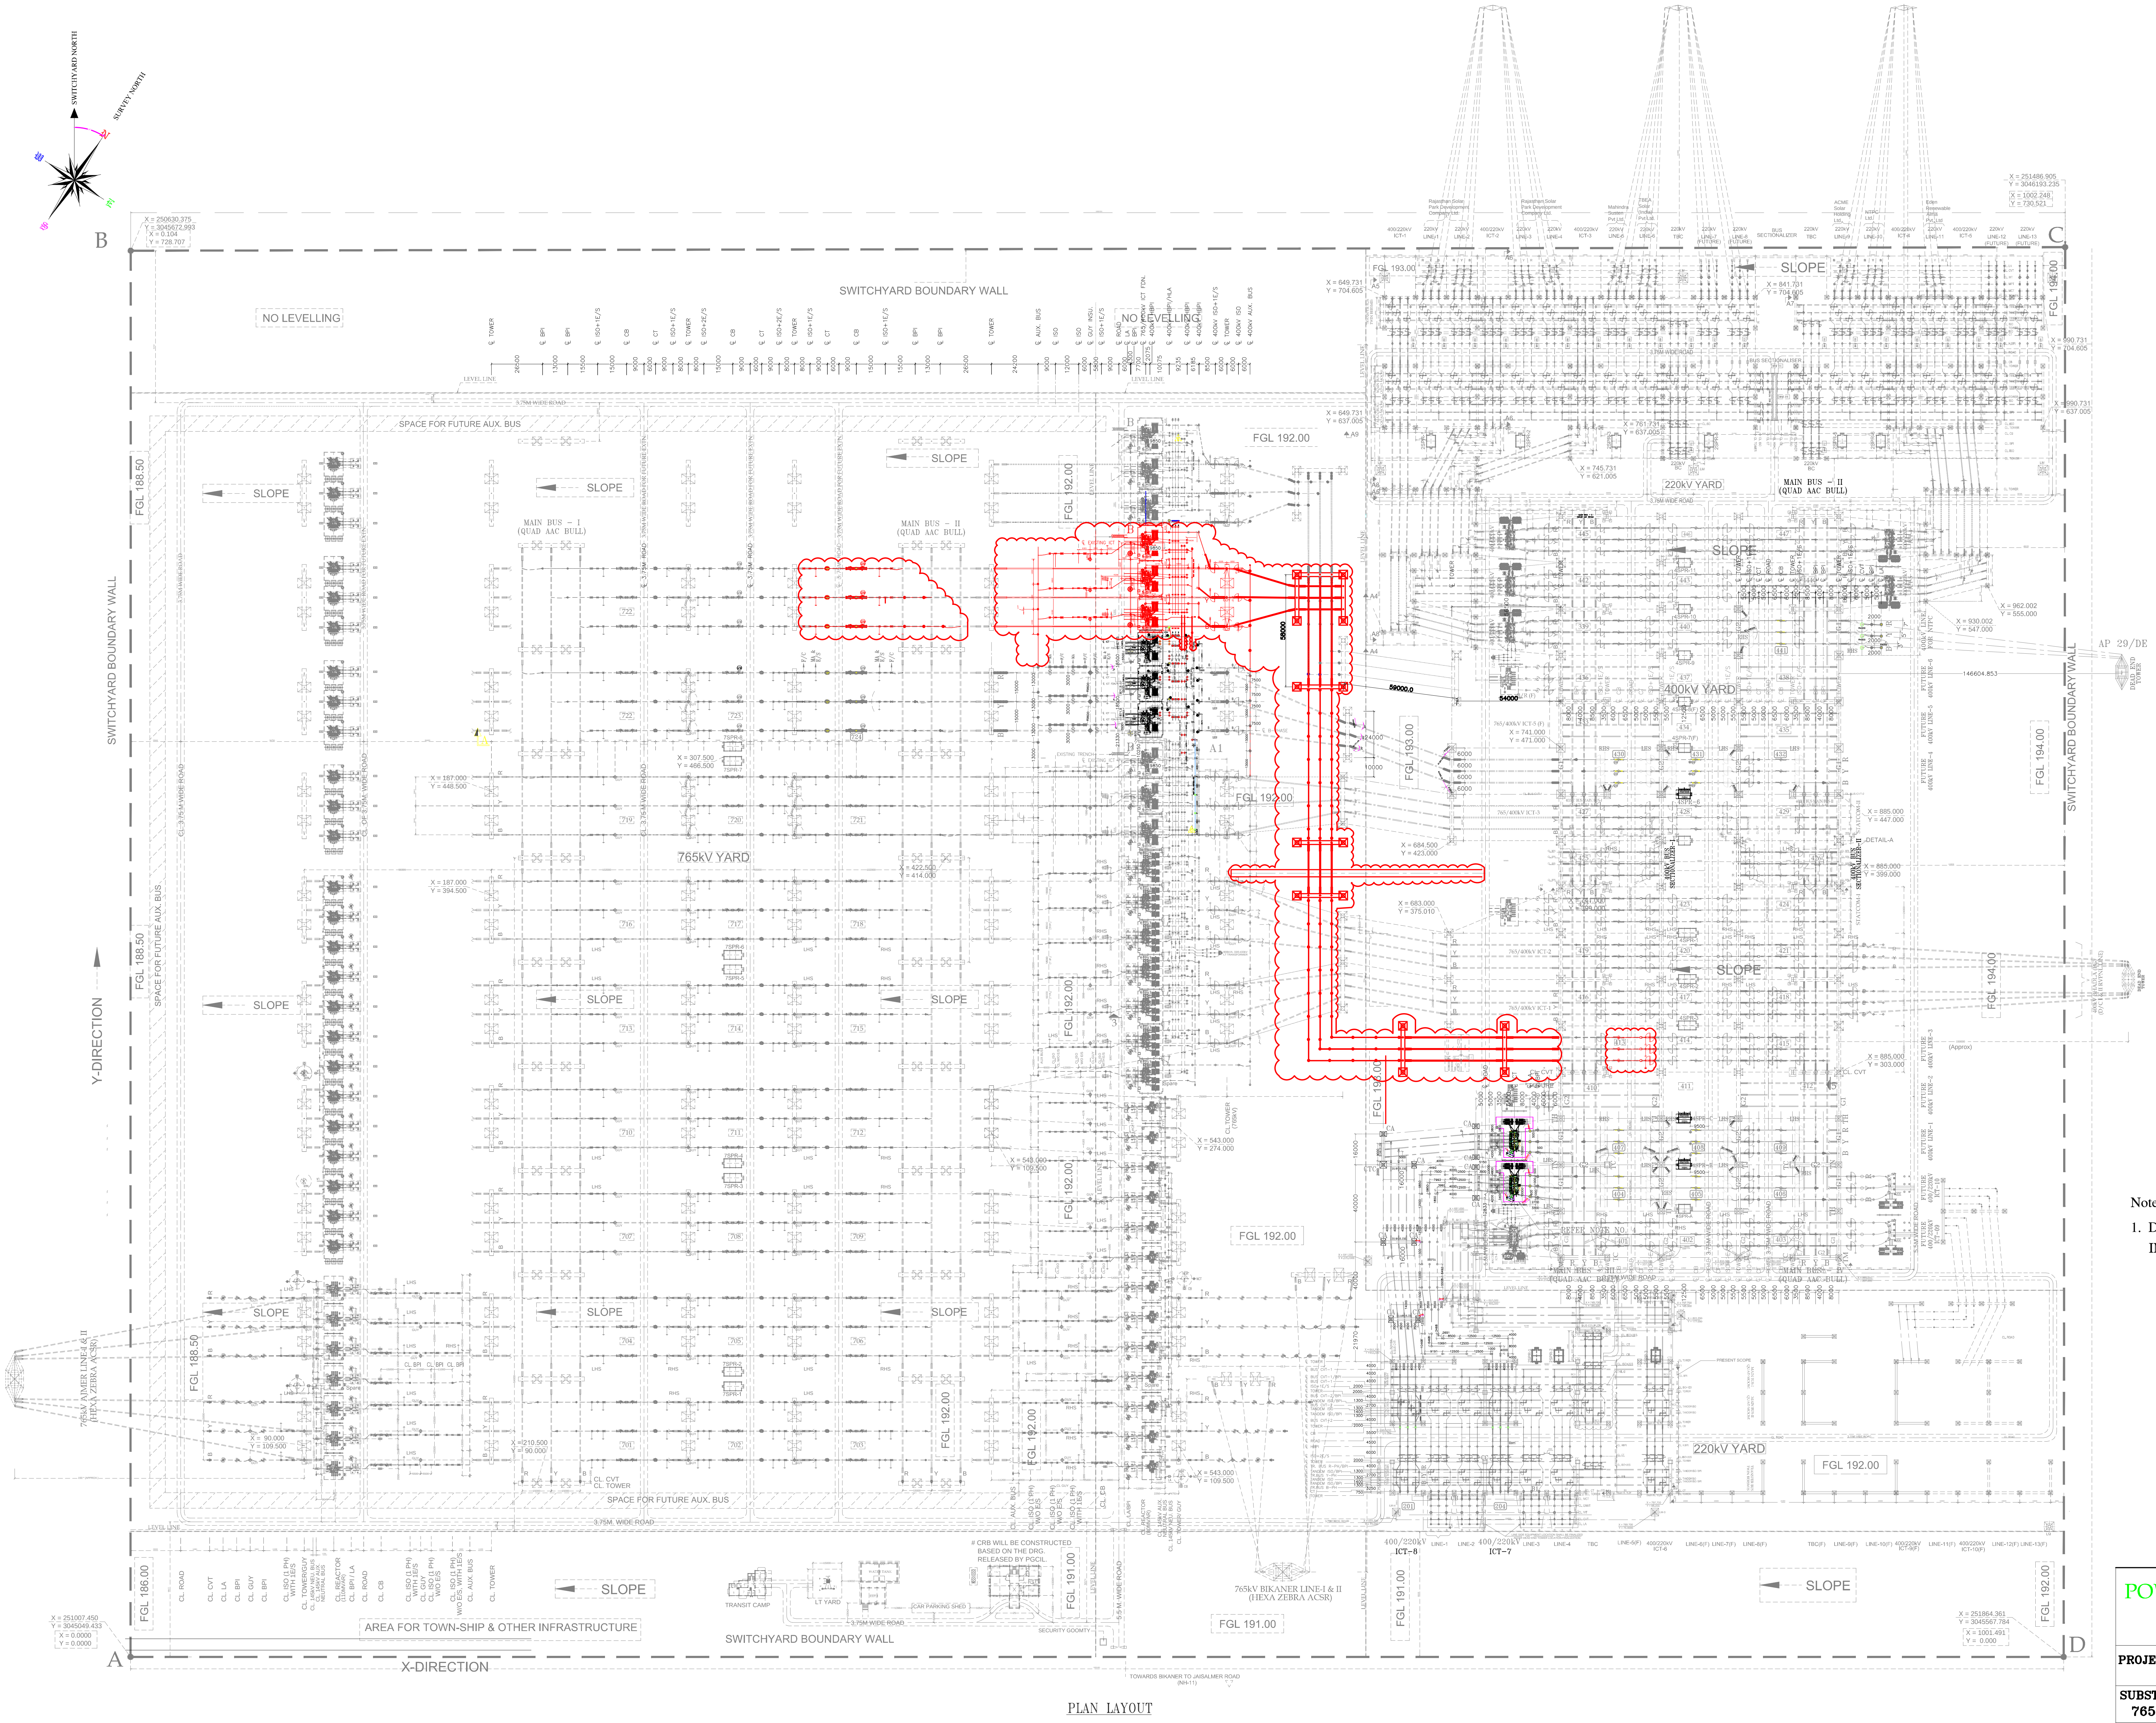


LEGEND:

UNDER PRESENT SCOPE

------------ FUTURE/EXISTING

Note

1. DIMENSIONS MENTIONED IN PRESENT SCOPE ARE INDICATIVE,

FOR TENDER PURPOSE

POWER GRID CORPORATION OF INDIA LIMITED
(A Government of India Enterprise)

PROJECT : AUGMENTATION WITH 765/400KV, 1X1500MVA TRANSFORMER (5TH) AT BHADLA-2 PS

SUBSTATION:
765/400kV BHADLA-II SUBSTATION

TITLE :
765/400kV AIS BHADLA-II SUBSTATION (EXTN.)

DATE	DRAWN BY	DRAWING NO.	REV.
FAB 2024		C/ENGG-SS/NR-I/BHADLA-II/GA/1	00