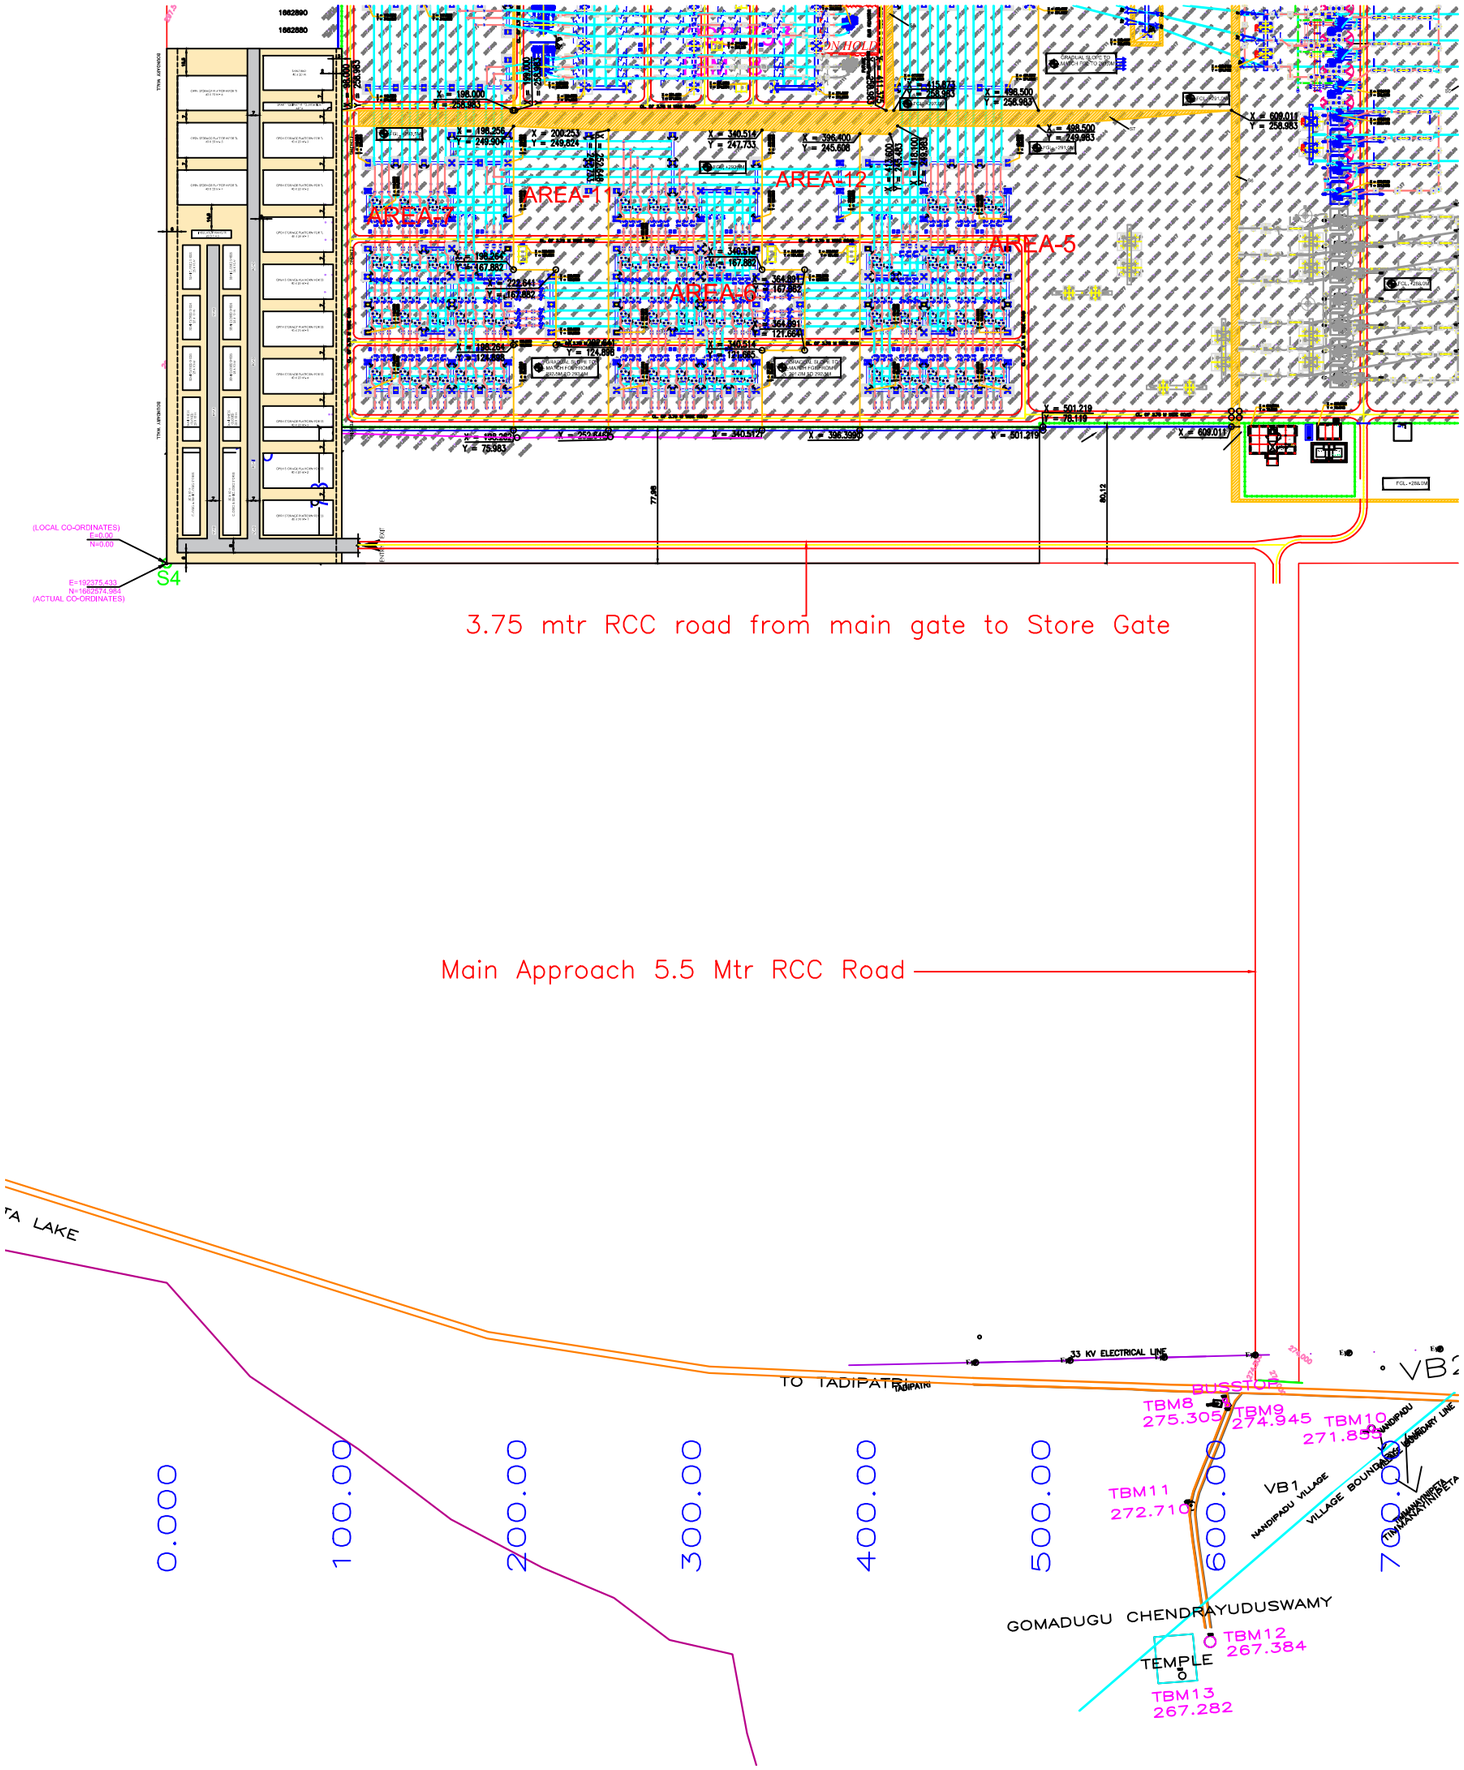
AREA-1
AREA-11
AREA-12
AREA-5
AREA-6
3.75 mtr RCC road from main gate to Store Gate
Main Approach 5.5 Mtr RCC Road
S4
(LOCAL CO-ORDINATES)
(ACTUAL CO-ORDINATES)
TA LAKE
TO TADIPATRI
33 KV ELECTRICAL LINE
BUSSTOP
TBM8
275.305
TBM9
274.945
TBM10
271.854
TBM11
272.710
TBM12
267.384
TBM13
267.282
VB1
NANDIPADU VILLAGE
VILLAGE BOUNDARY LINE
GOMADUGU CHENDRAYUDUSWAMY
TEMPLE
0.000
100.00
200.00
300.00
400.00
500.00
600.00
700.00

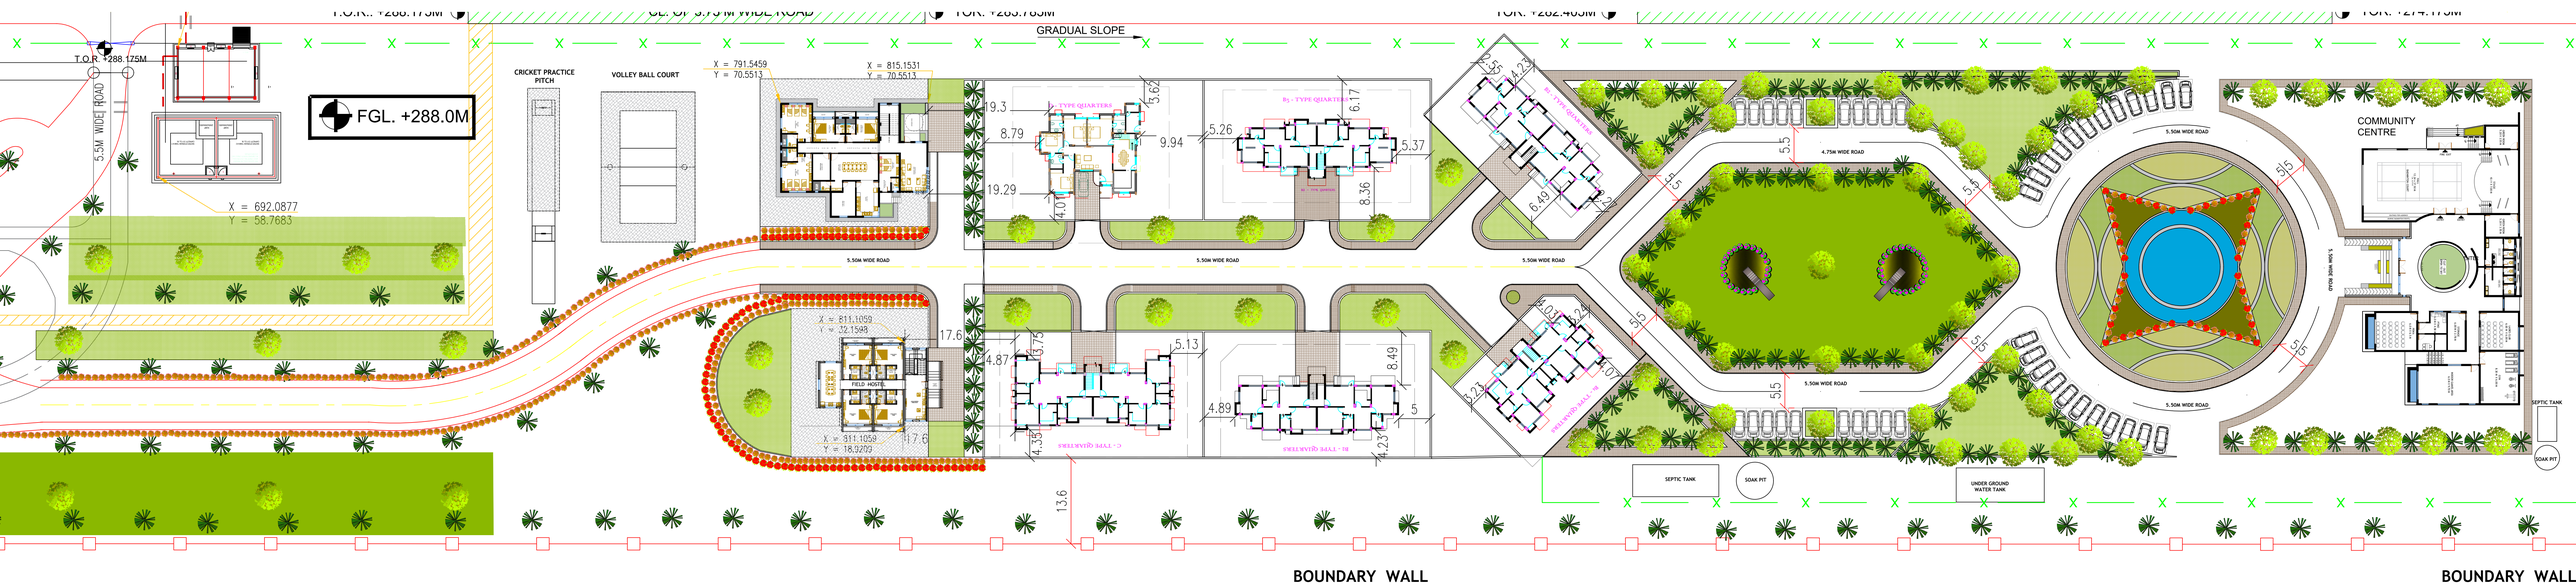
GRADUAL SLOPE
T.O.R. +288.175M
5.5M WIDE ROAD
FGL. +288.0M
X = 692.0877
Y = 58.7683
CRICKET PRACTICE PITCH
VOLLEY BALL COURT
X = 791.5459
Y = 70.5513
X = 815.1531
Y = 70.5513
5.50M WIDE ROAD
FIELD HOSTEL
X = 811.1059
Y = 22.1593
X = 811.1059
Y = 18.9293
4.75M WIDE ROAD
COMMUNITY CENTRE
SEPTIC TANK
SOAK PIT
UNDER GROUND WATER TANK
BOUNDARY WALL
BOUNDARY WALL